


The details shown on this drawing are confidential and the drawing is the exclusive property of Halliday Clark Limited. No use, copy or disclosure of the drawing may be made without our permission and it is to be returned to Halliday Clark Limited when required. Halliday Clark Limited take no responsibility for the use of this drawing for any purpose other than for that which it was intended. All dimensions are in millimeters unless stated otherwise. All dimensions should be verified on site prior to commencement of works. Do not scale from this drawing. All works must be in accordance with British Standards, EC Standards, Health & Safety at work act & all other relevant regulations & Bye Laws. Any discrepancies should be brought to the attention of Halliday Clark Limited.

NOTES

Drawing based on survey information provided by third party measured surveys. Any discrepancies to be reported to the architect.

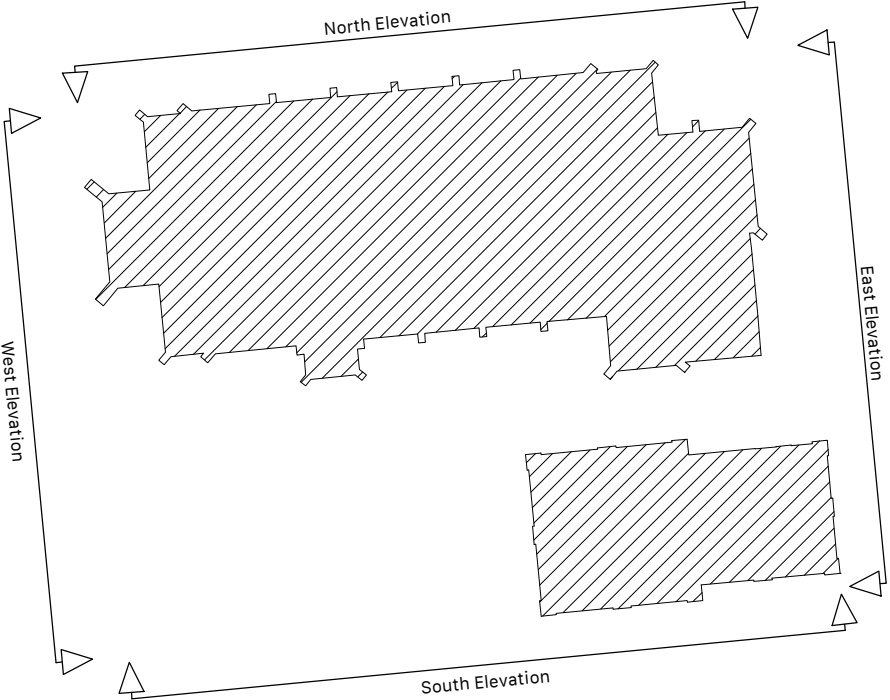

Existing West Elevation
1:200




Existing South Elevation (Church)
1:200




Existing South Elevation (Hall)
1:200



Existing East Elevation
1:200

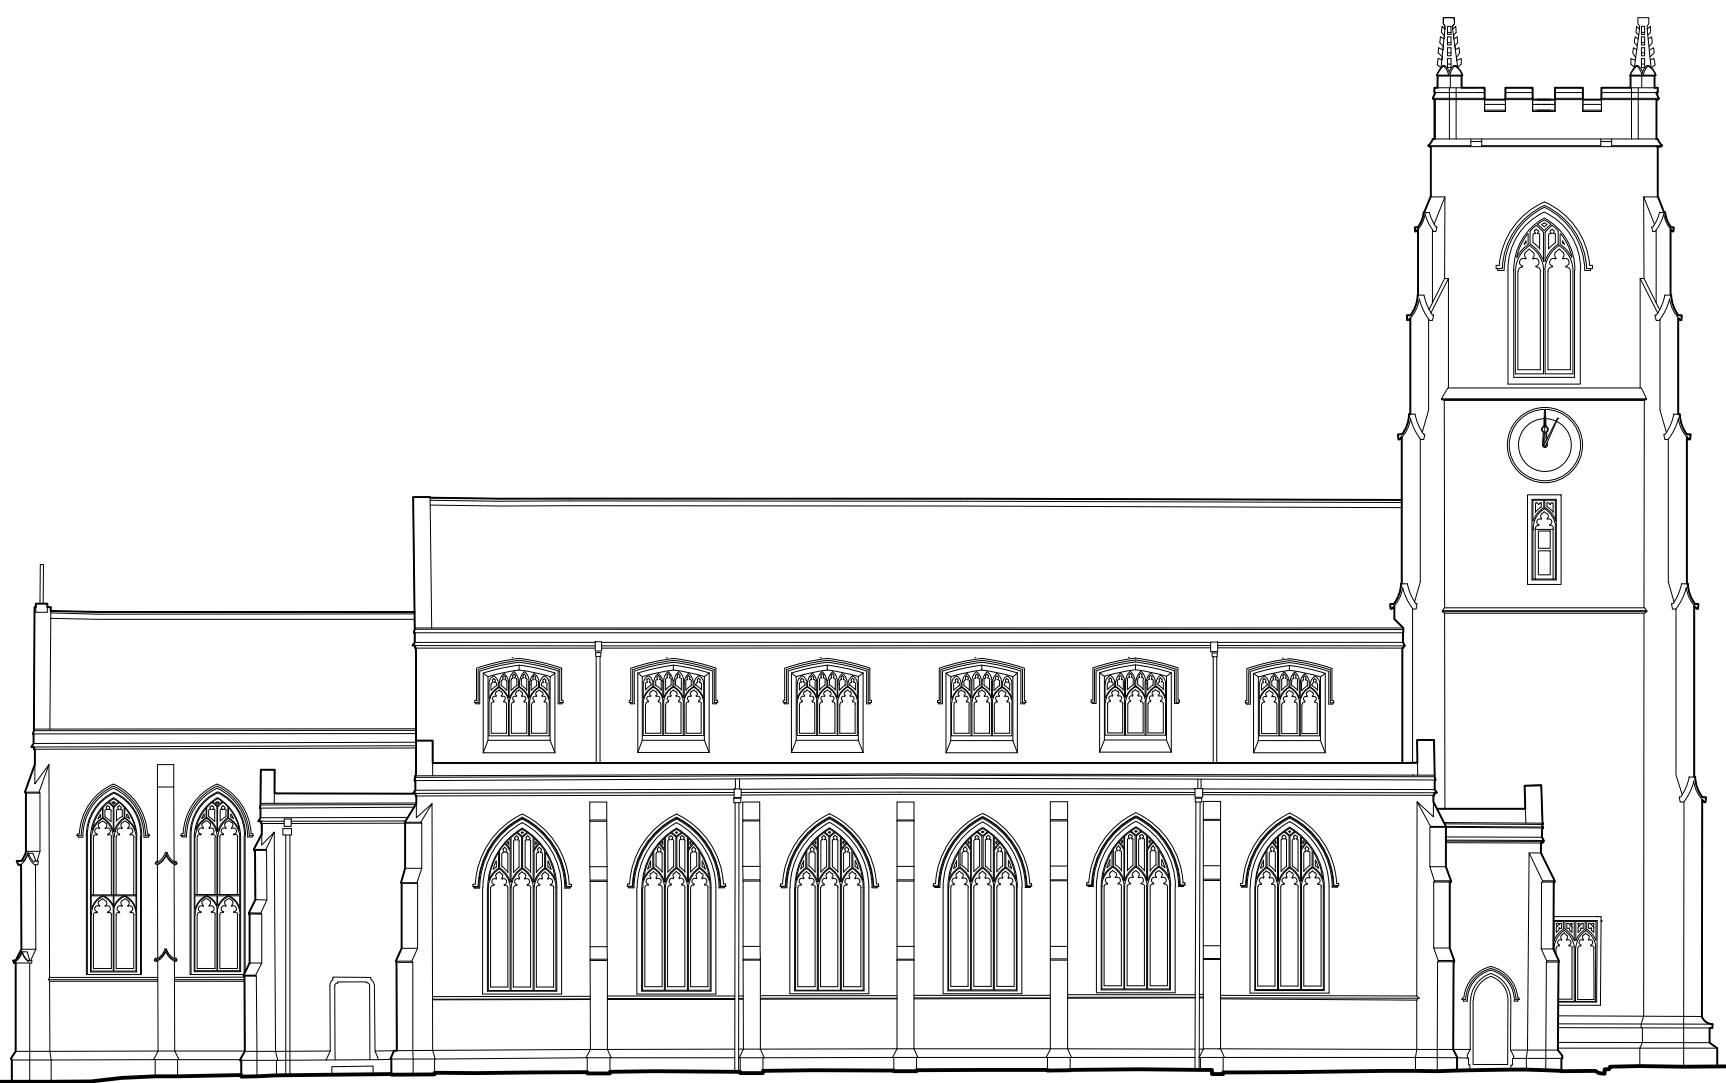

Existing North Elevation
1:200

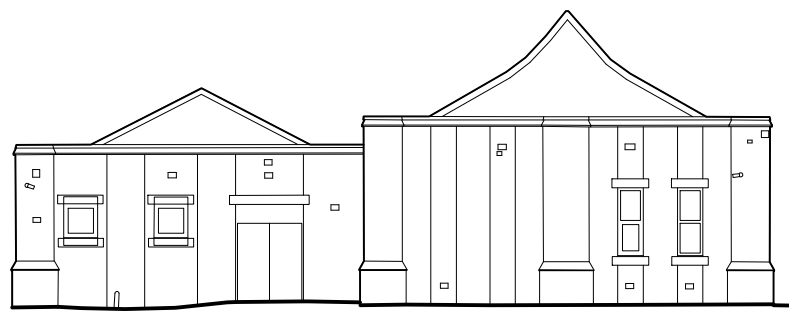

Existing North Elevation (Hall)
1:200

- 29.10.2024	JH
INITIAL ISSUE	
REVISION - DATE	DRWN CHKD

FOR INFORMATION

St Andrews Church
Church Street
Keighley
BD21 5HT

FOR
Church on the Green
Neighbourhood Foundation

Existing Elevations

Scale 1:200@A1

HALLIDAY CLARK
ARCHITECTS

Halliday Clark Limited
1 Lower Railway Road
Ilkley LS29 8FL
T 01943 604 123
E info@hallidayclark.co.uk
W hallidayclark.co.uk

Dwg. No. 939.01(-)008

Rev.