

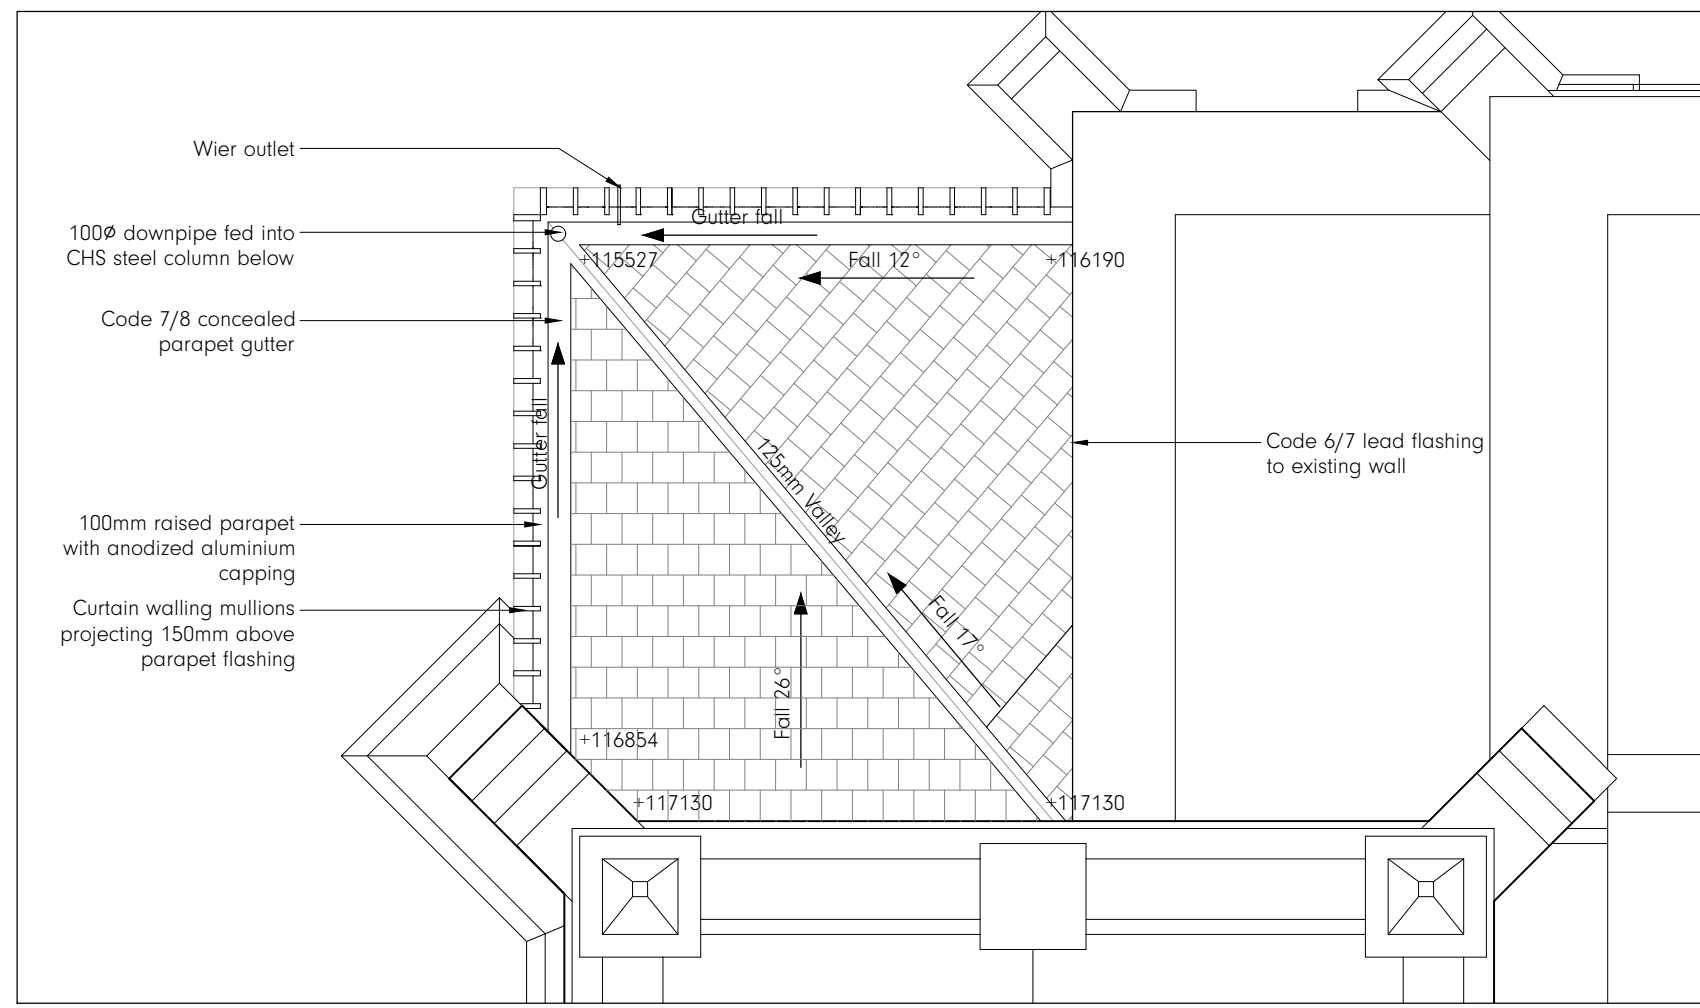


1 Proposed Roof Plan
Scale: 1: 100

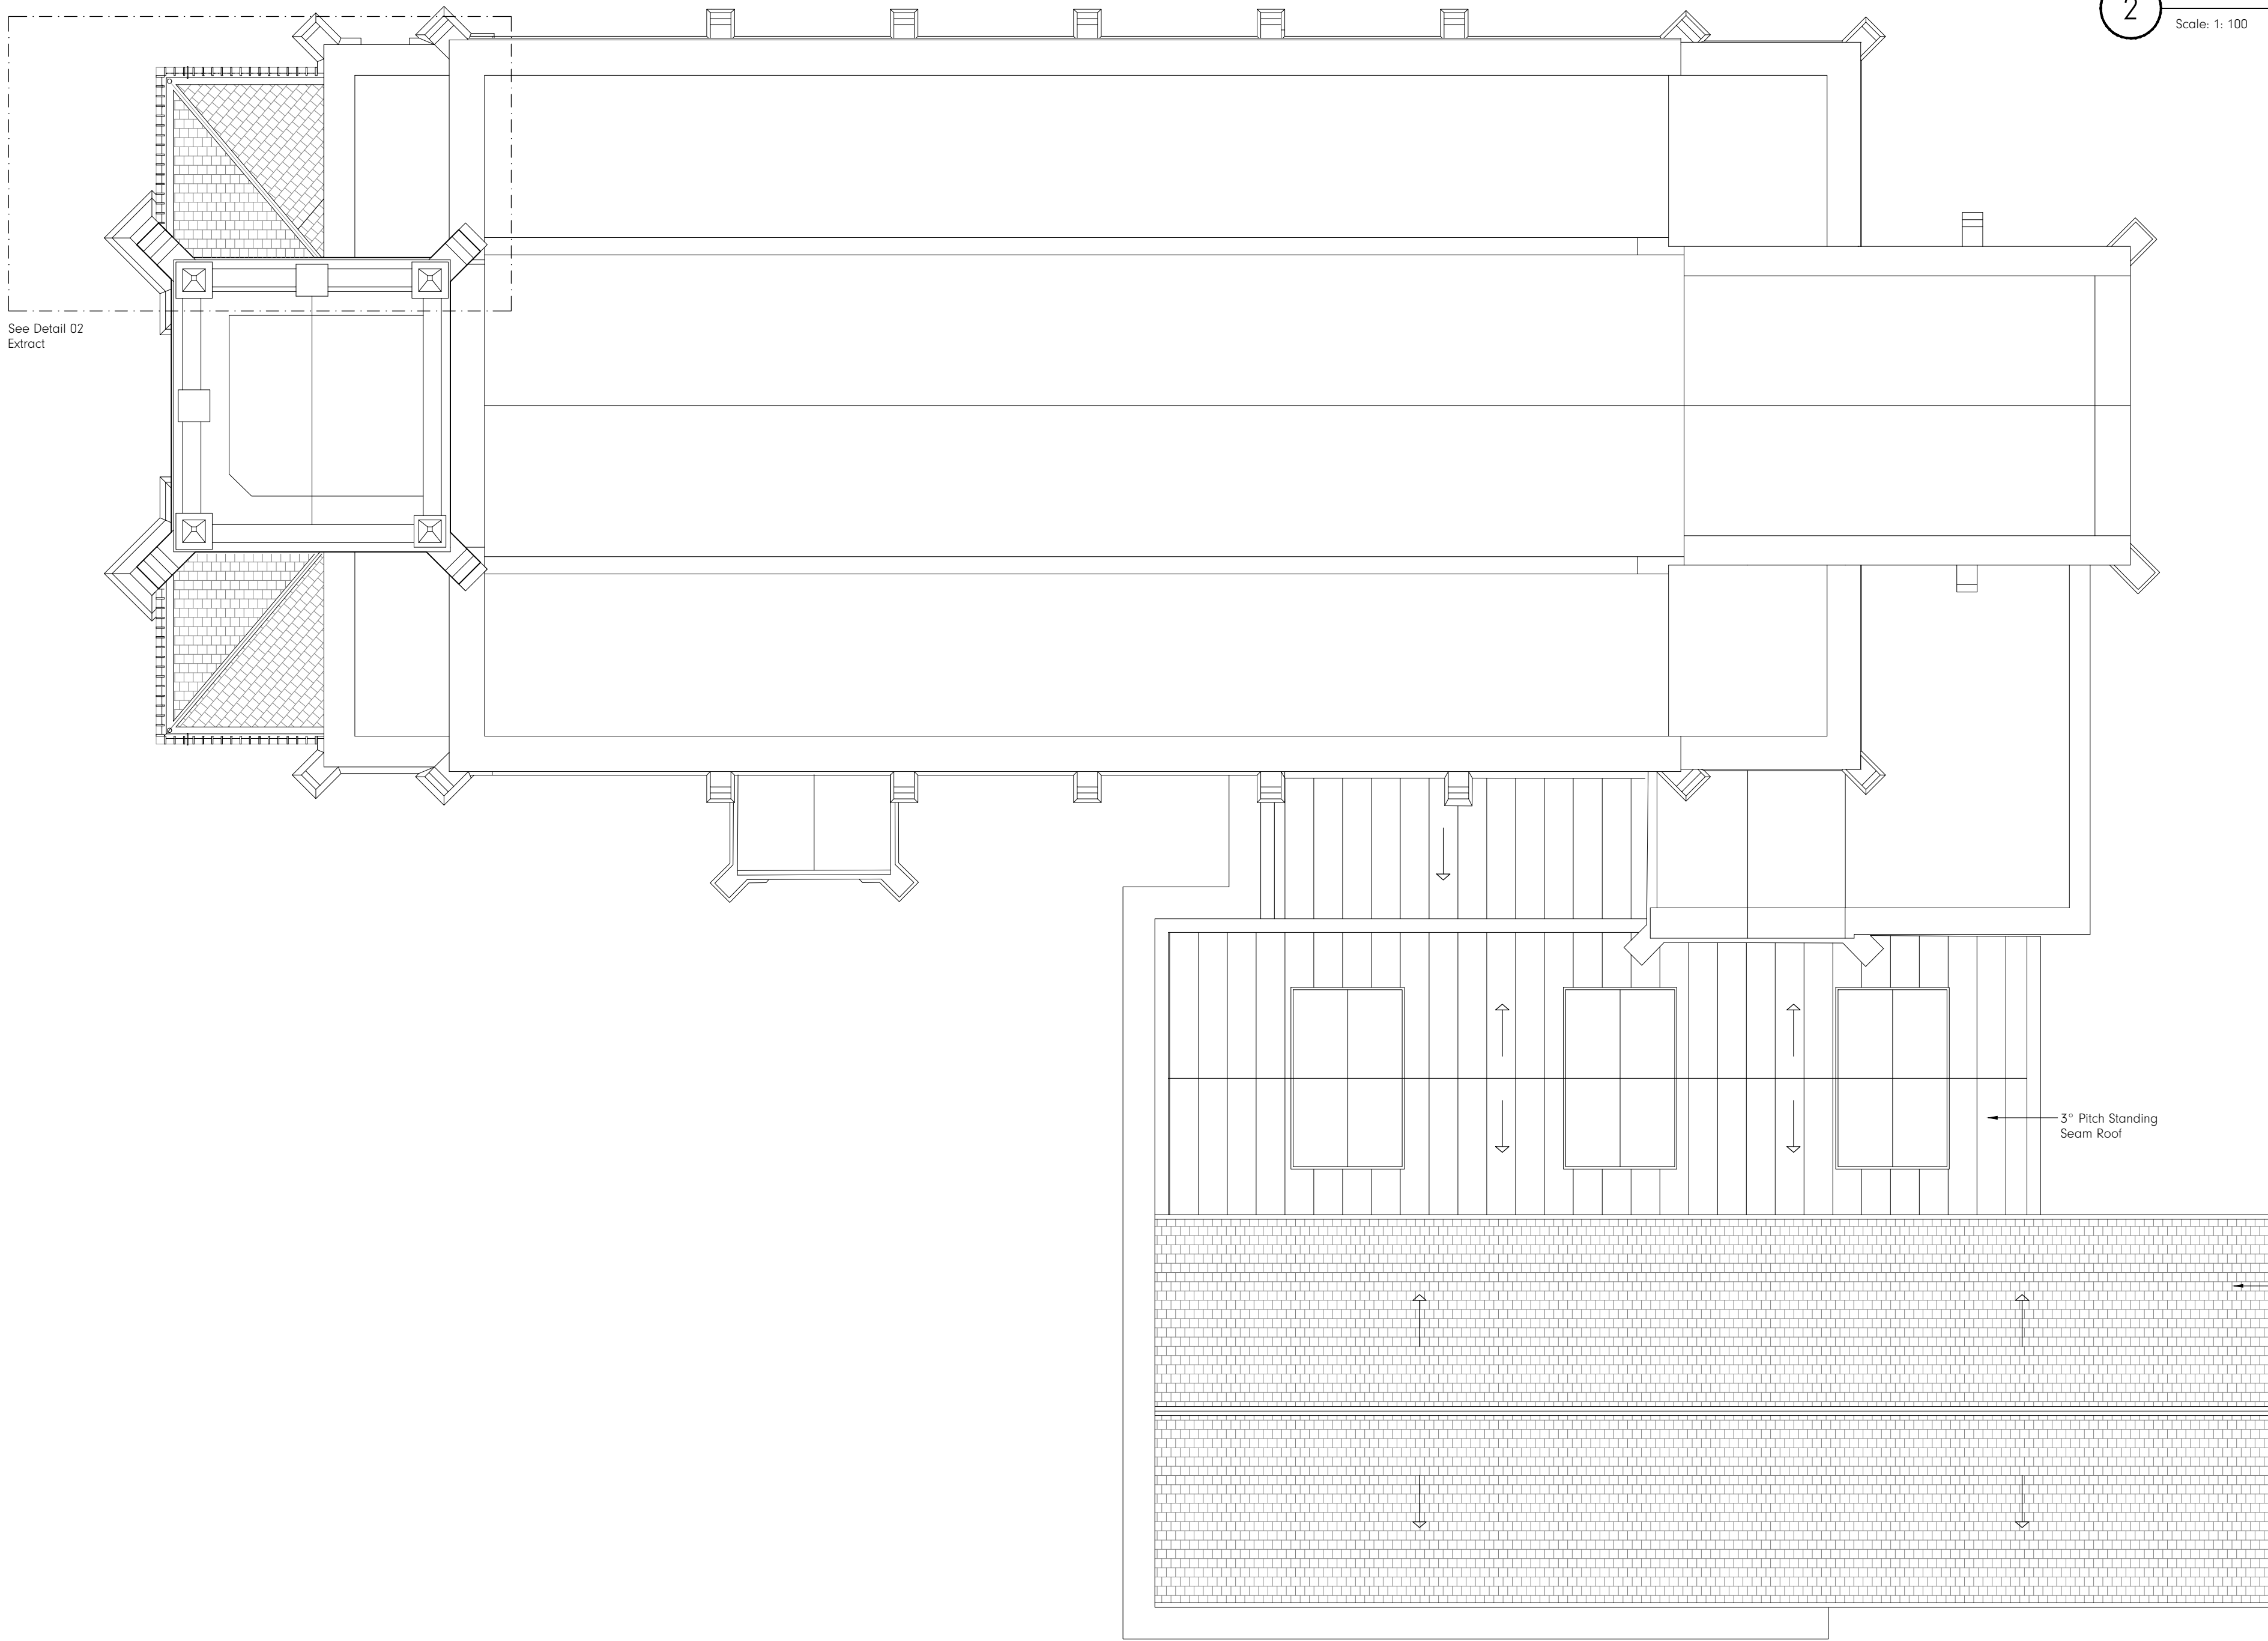

2 Extract of new West end roof
Scale: 1: 100

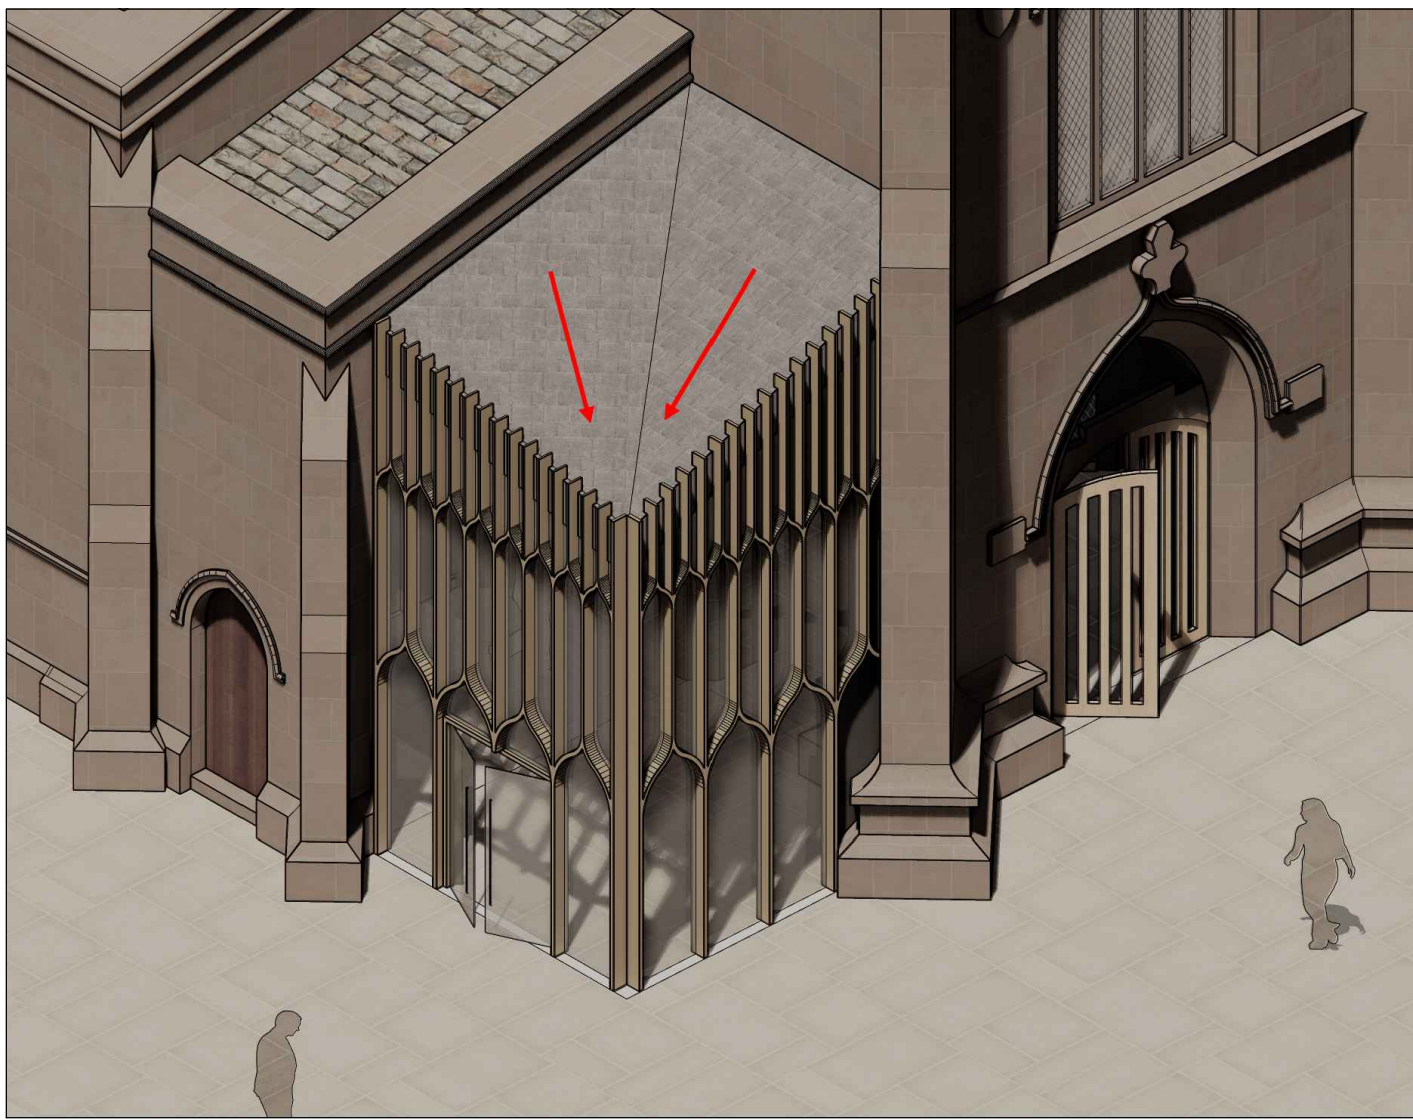

3 Visual illustration of the proposed roof falls
Scale: NTS

Copyright RJW Design Studio Ltd ©

The details shown on this drawing are confidential and the drawing is the exclusive property of RJW Design Studio Ltd. No use, copy or disclosure of the drawing may be made without our permission and it is to be returned to RJW Design Studio Ltd when required. RJW Design Studio Ltd take no responsibility for the use of this drawing for any purpose other than for that which it was intended. All dimensions are in millimeters unless stated otherwise. All dimensions should be verified on site prior to commencement of works. Do not scale from this drawing. All works must be in accordance with British Standards, EC Standards, Health & Safety at work act & all other relevant regulations & Bye Laws. Any discrepancies should be brought to the attention of RJW Design Studio Ltd.

NOTES



Drawing based on survey information provided by third party measured surveys. Any discrepancies to be reported to the architect.

Scale 1:100
0 1000 2000 4000 6000mm

12.06.2025 RJW RJW

FOR COMMENT

St Andrews Church
Church Street
Keighley
BD21 5HT

Church on the Green
Neighbourhood Foundation

RJW DESIGN STUDIO

Scale 1:100 @ A1

Proposed First Floor Plan

004.01(27)001

Drawing No.