



NOTES

 

Drawing based on survey information provided by third party measured surveys. Any discrepancies to be reported to the architect.

Scale 1:100
0 1000 2000 4000 8000mm

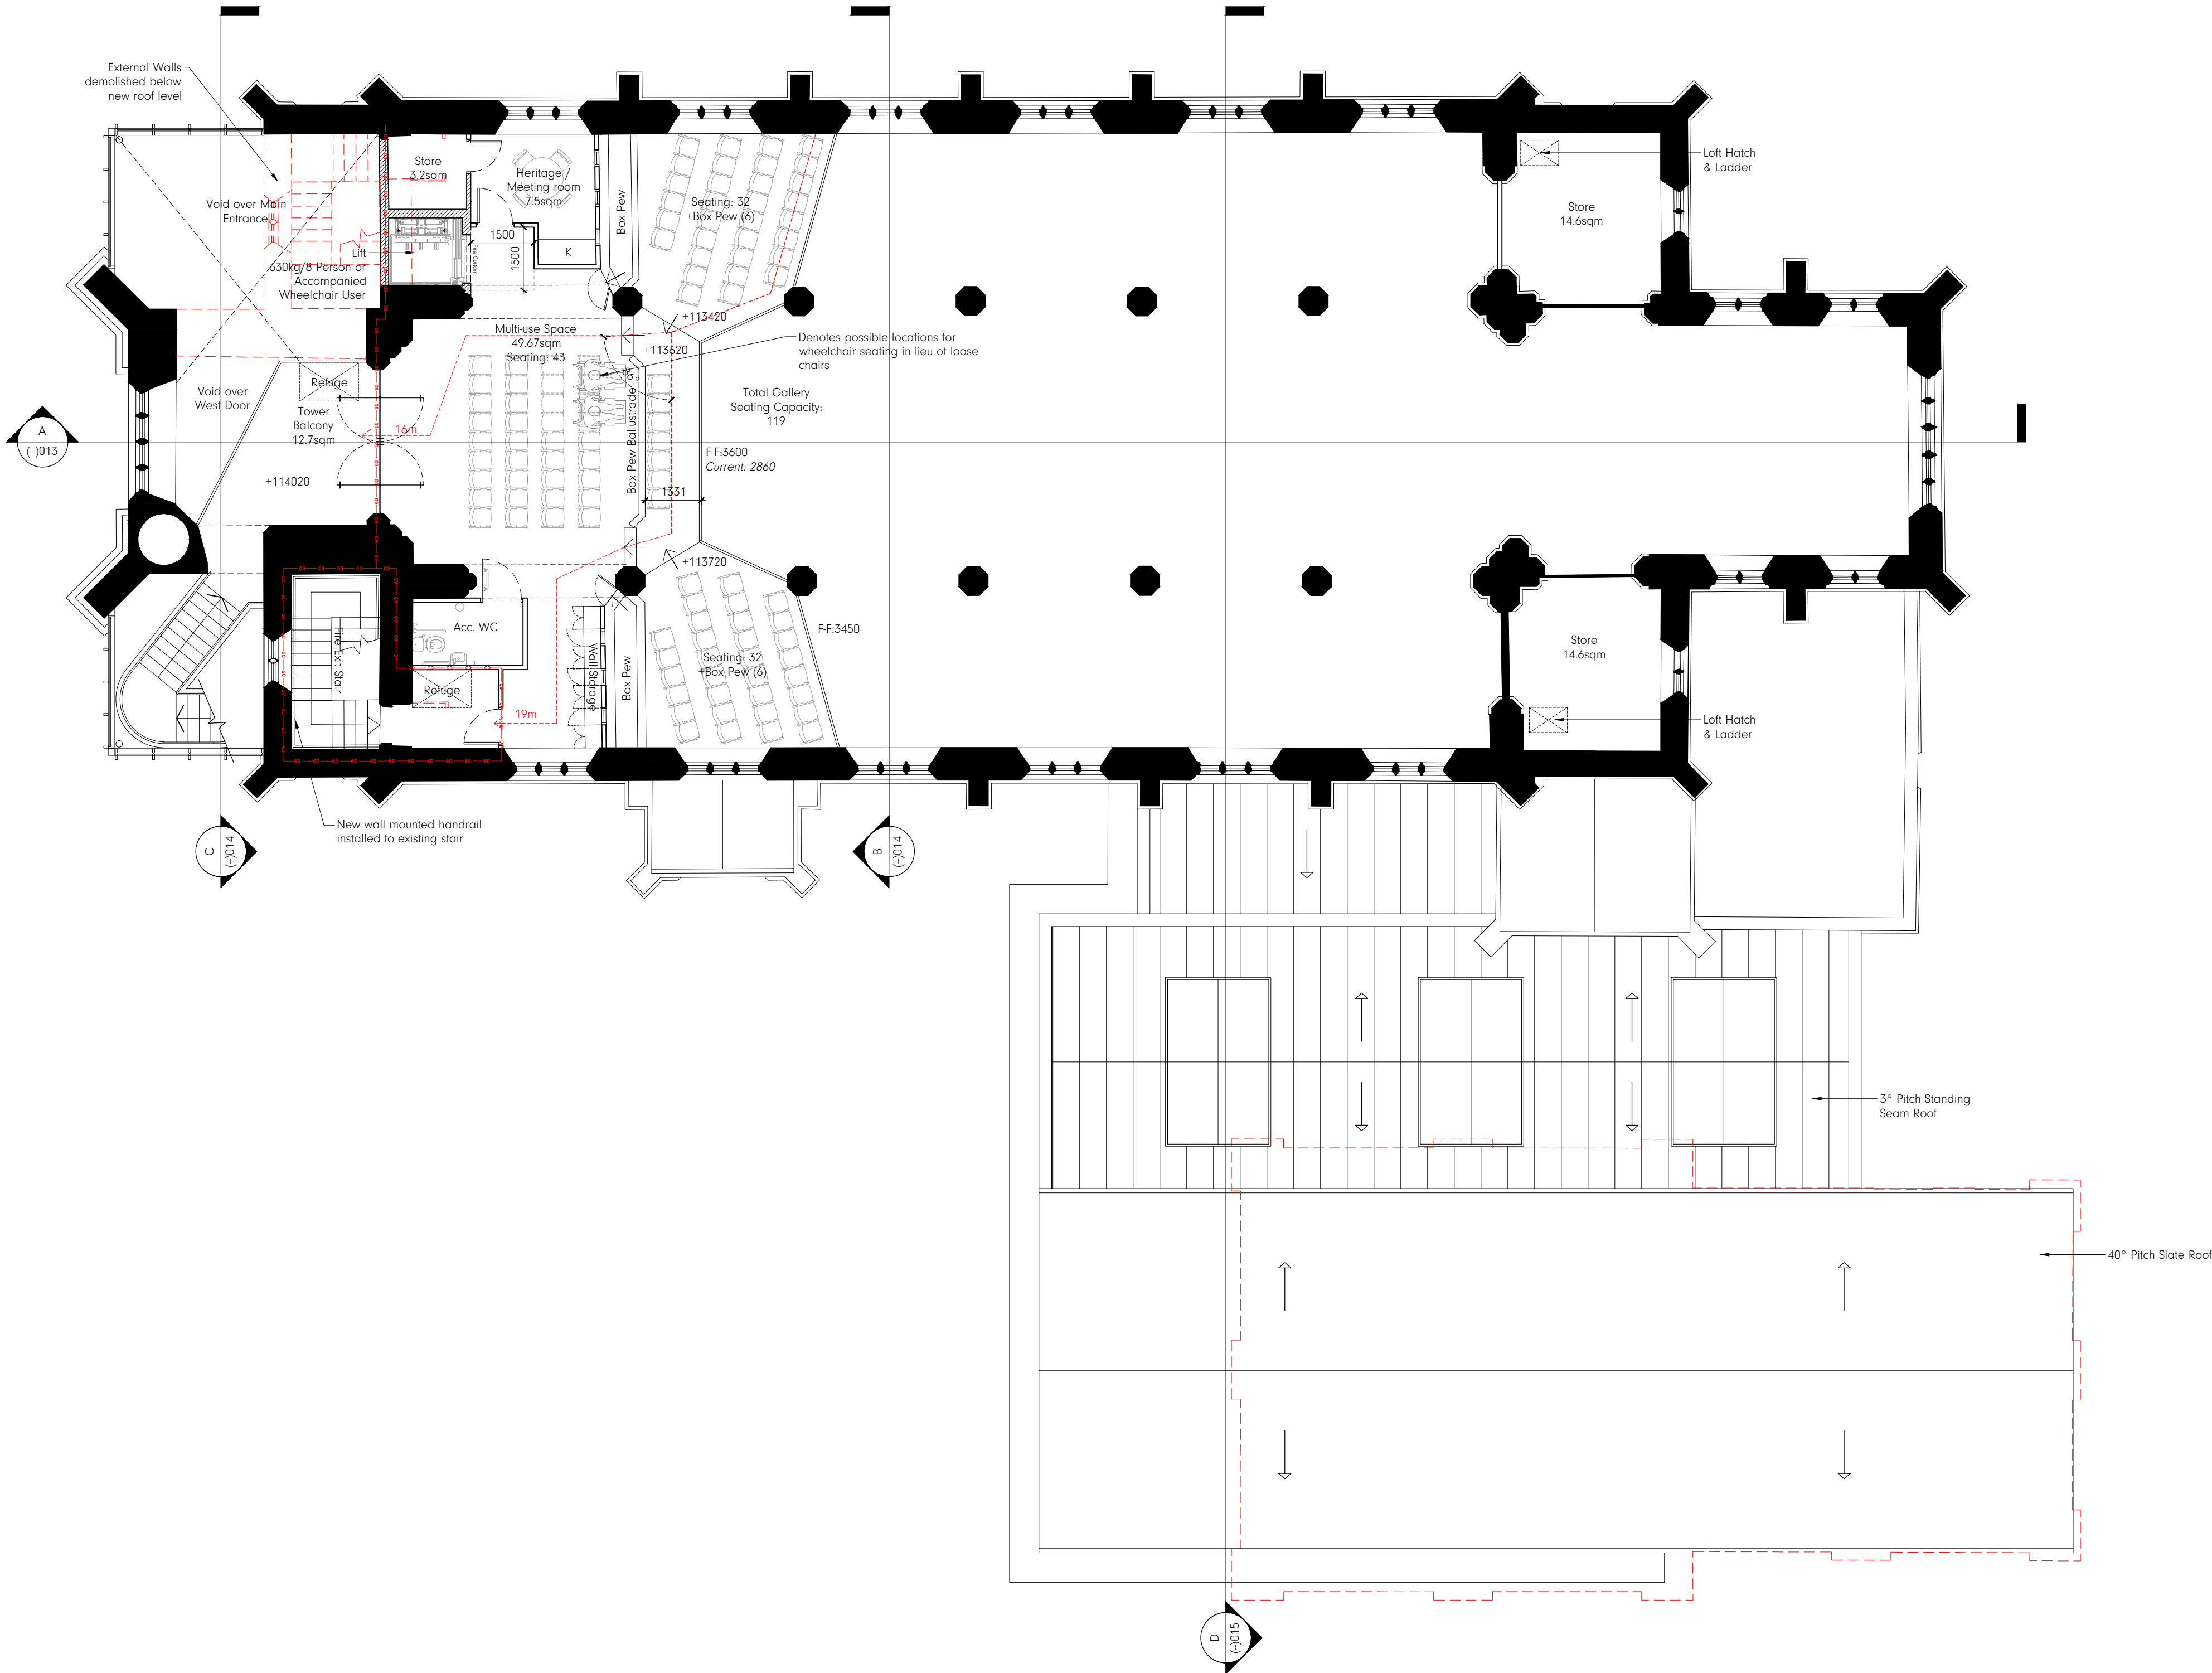

G - 26.02.2026	RJW
AWC entry repositioned. Wheelchair seating positions revised	
F - 18.02.2026	RJW
Handrail added to existing stair. Wheelchair seating options illustrated.	
E - 12.02.2026	RJW
Space in front of lift revised. AWC revised.	
D - 17.06.2025	RJW
Annotation updates	
C - 17.12.2024	J1 RJW
Draft Fire Strategy Added.	
B - 11.12.2024	J1 RJW
Wall storage added to Gallery	
A - 03.12.2024	J1 RJW
New structure around Entrance Lobby/ Narthex altered, new column removed.	
- 29.10.2024	J1 RJW

FOR COMMENT

St Andrews Church
Church Street
Keighley
BD21 5HT

Church on the Green
Neighbourhood Foundation

RJW DESIGN STUDIO

Scale 1:100 @ A1

Proposed First Floor Plan

939.01(-)007 G

Drawing No.

Proposed First Floor Plan

1:100