



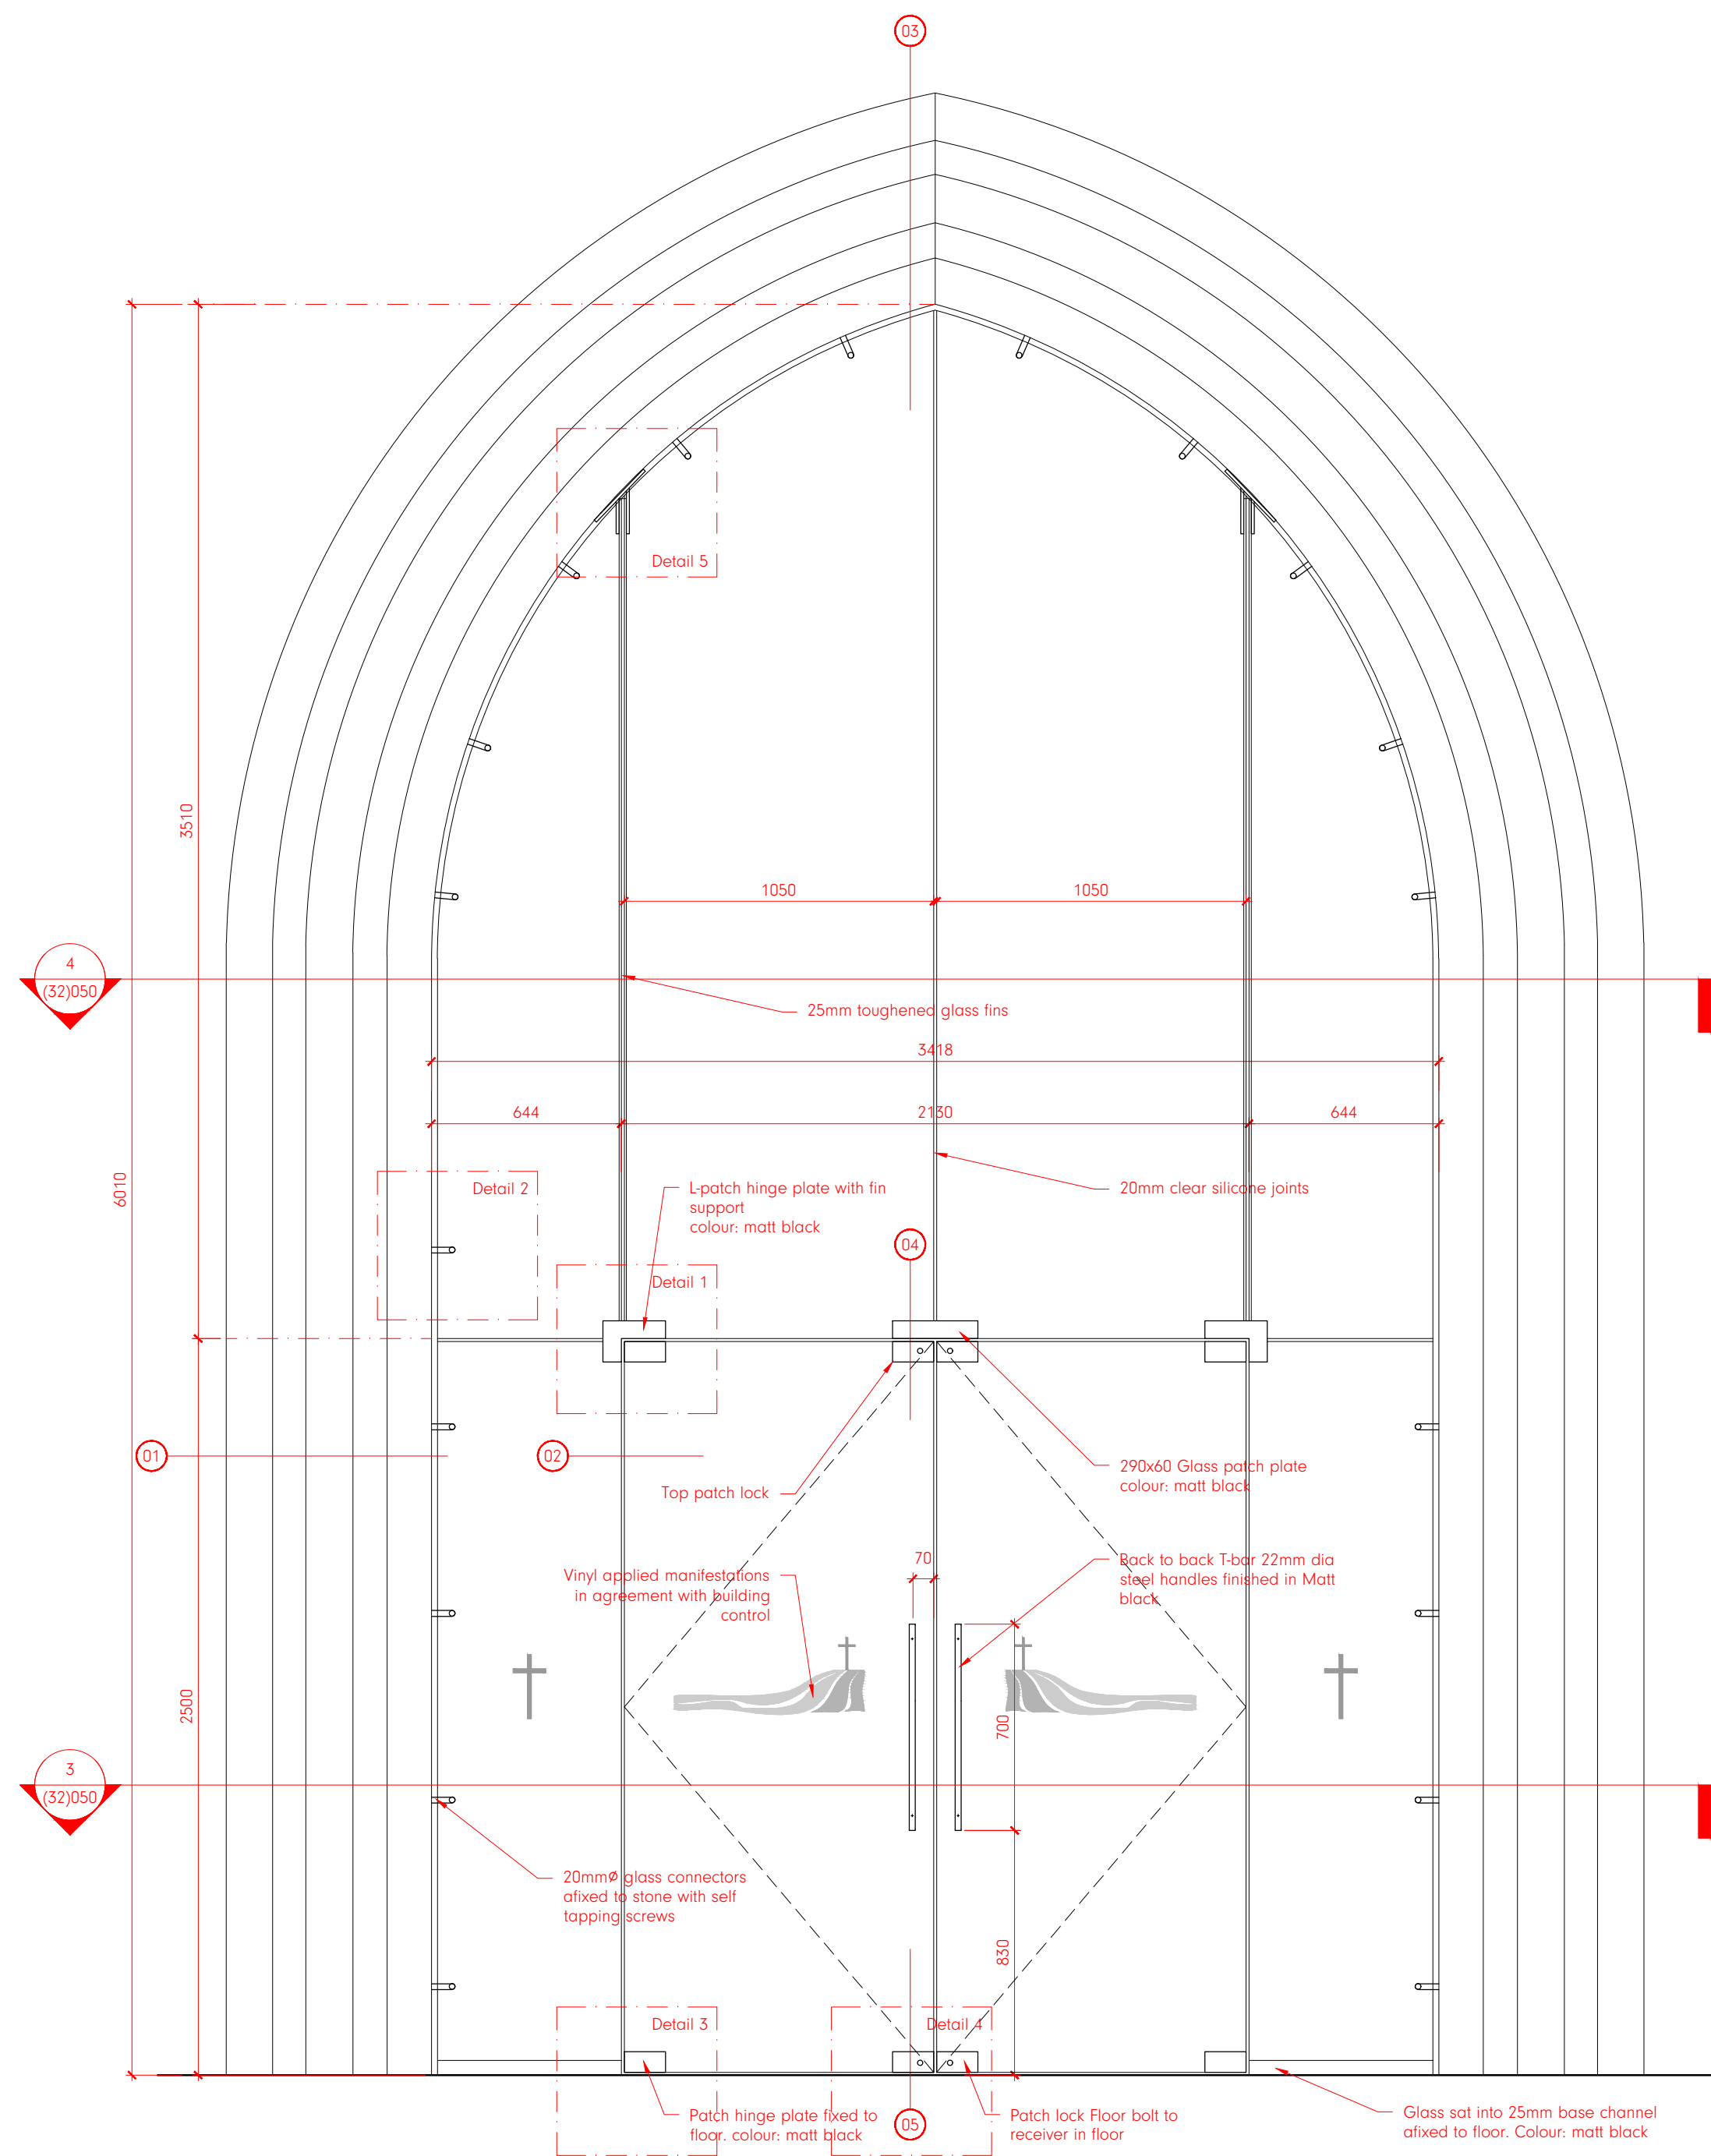


1 Tower Arch Infill Elevation

Scale: 1: 20

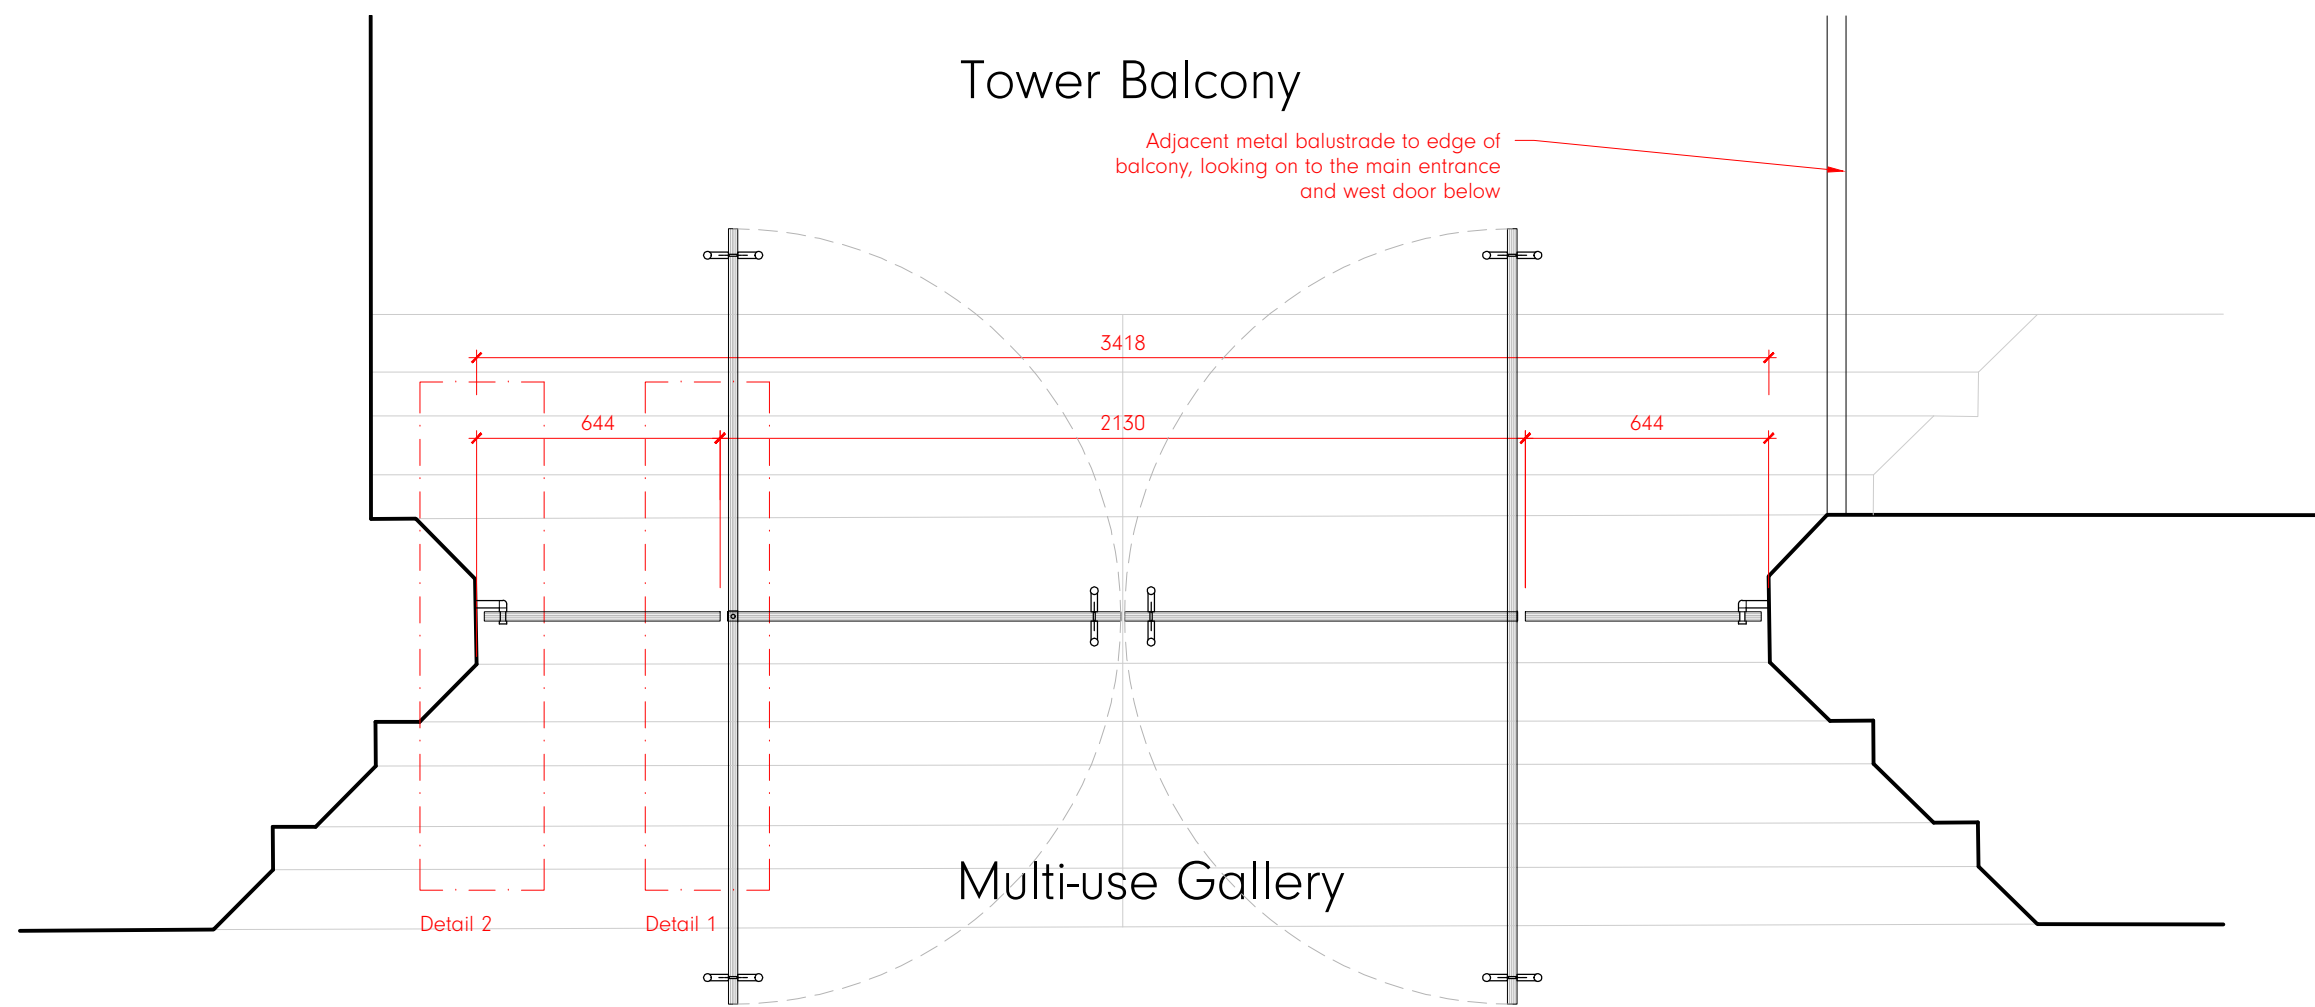


3 Tower Arch Infill Plan

Scale: 1: 20

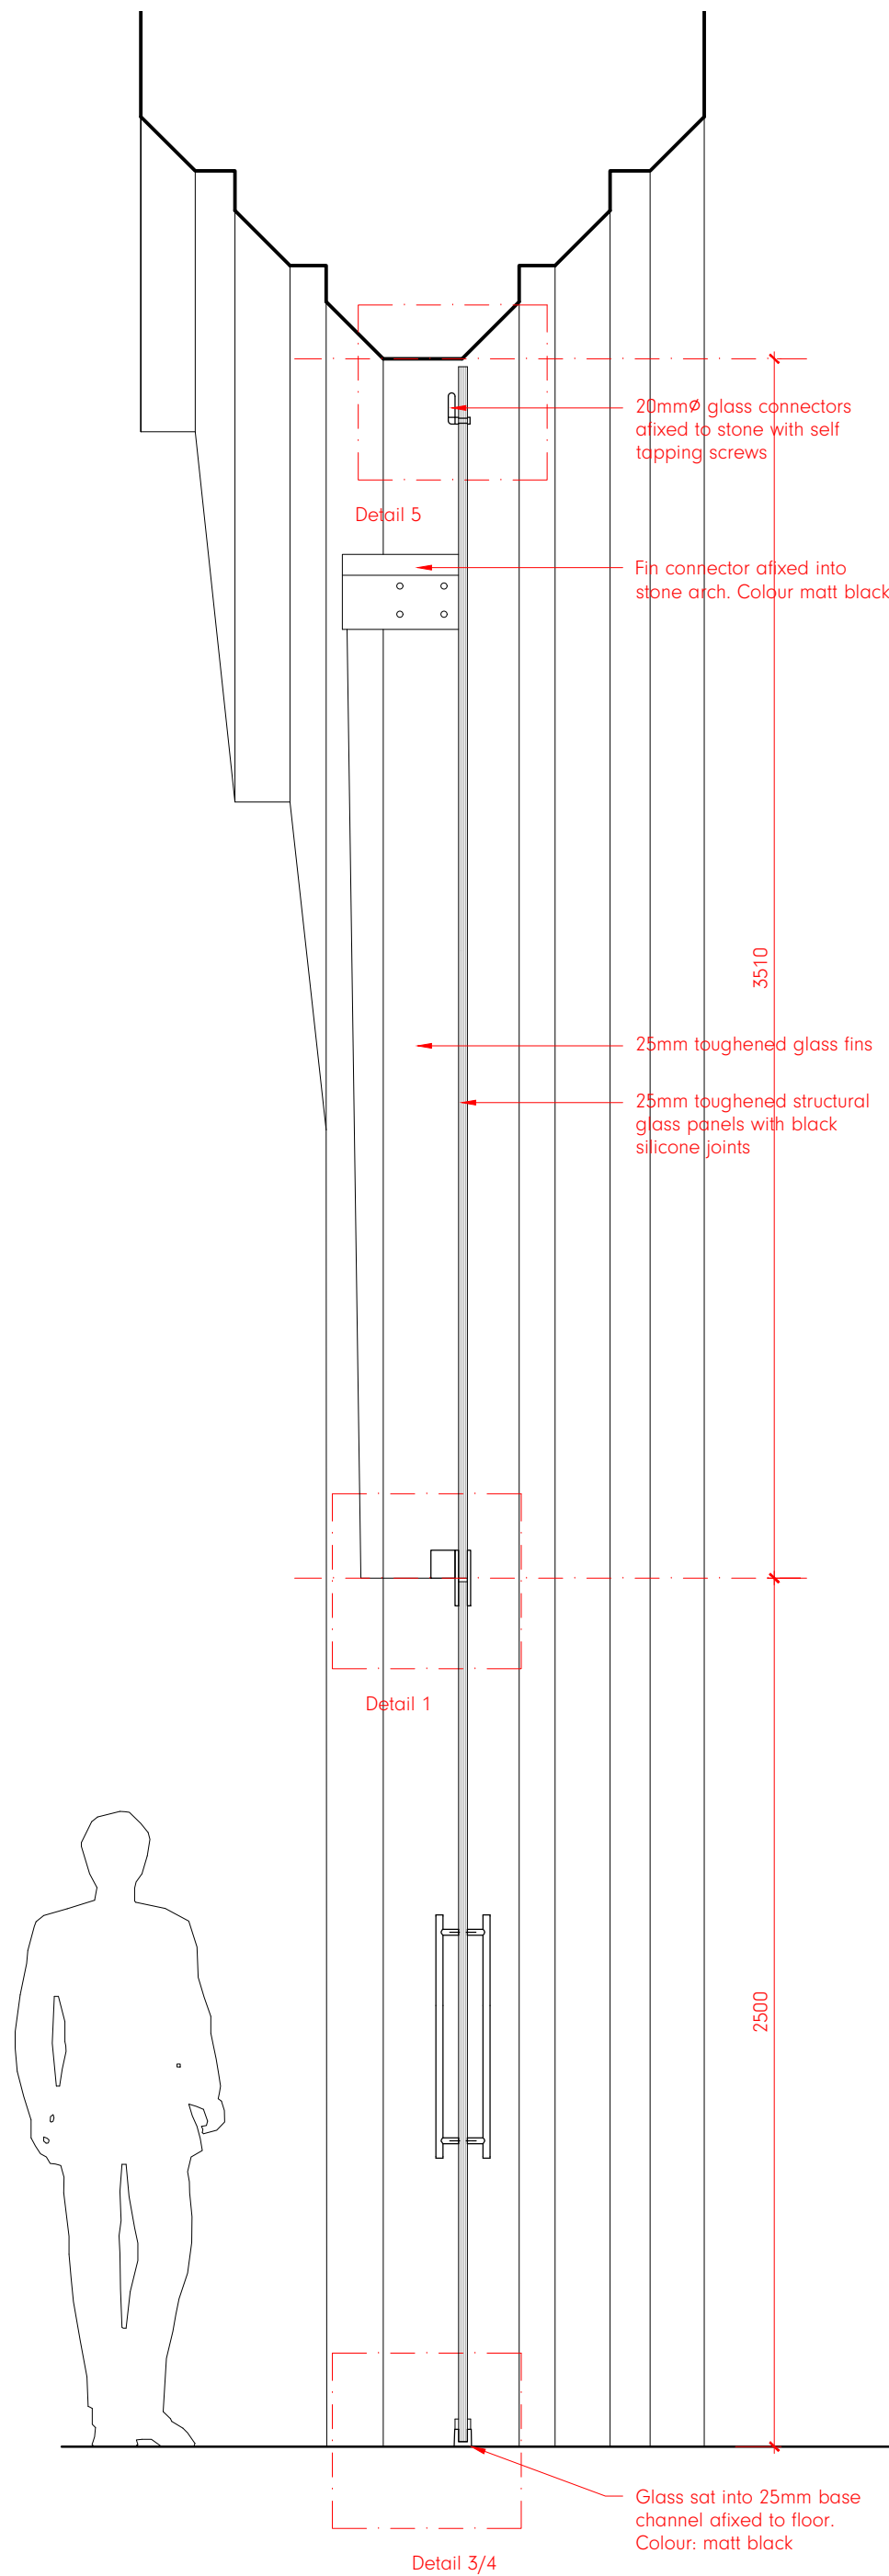



2 Tower Arch Infill Section

Scale: 1: 20

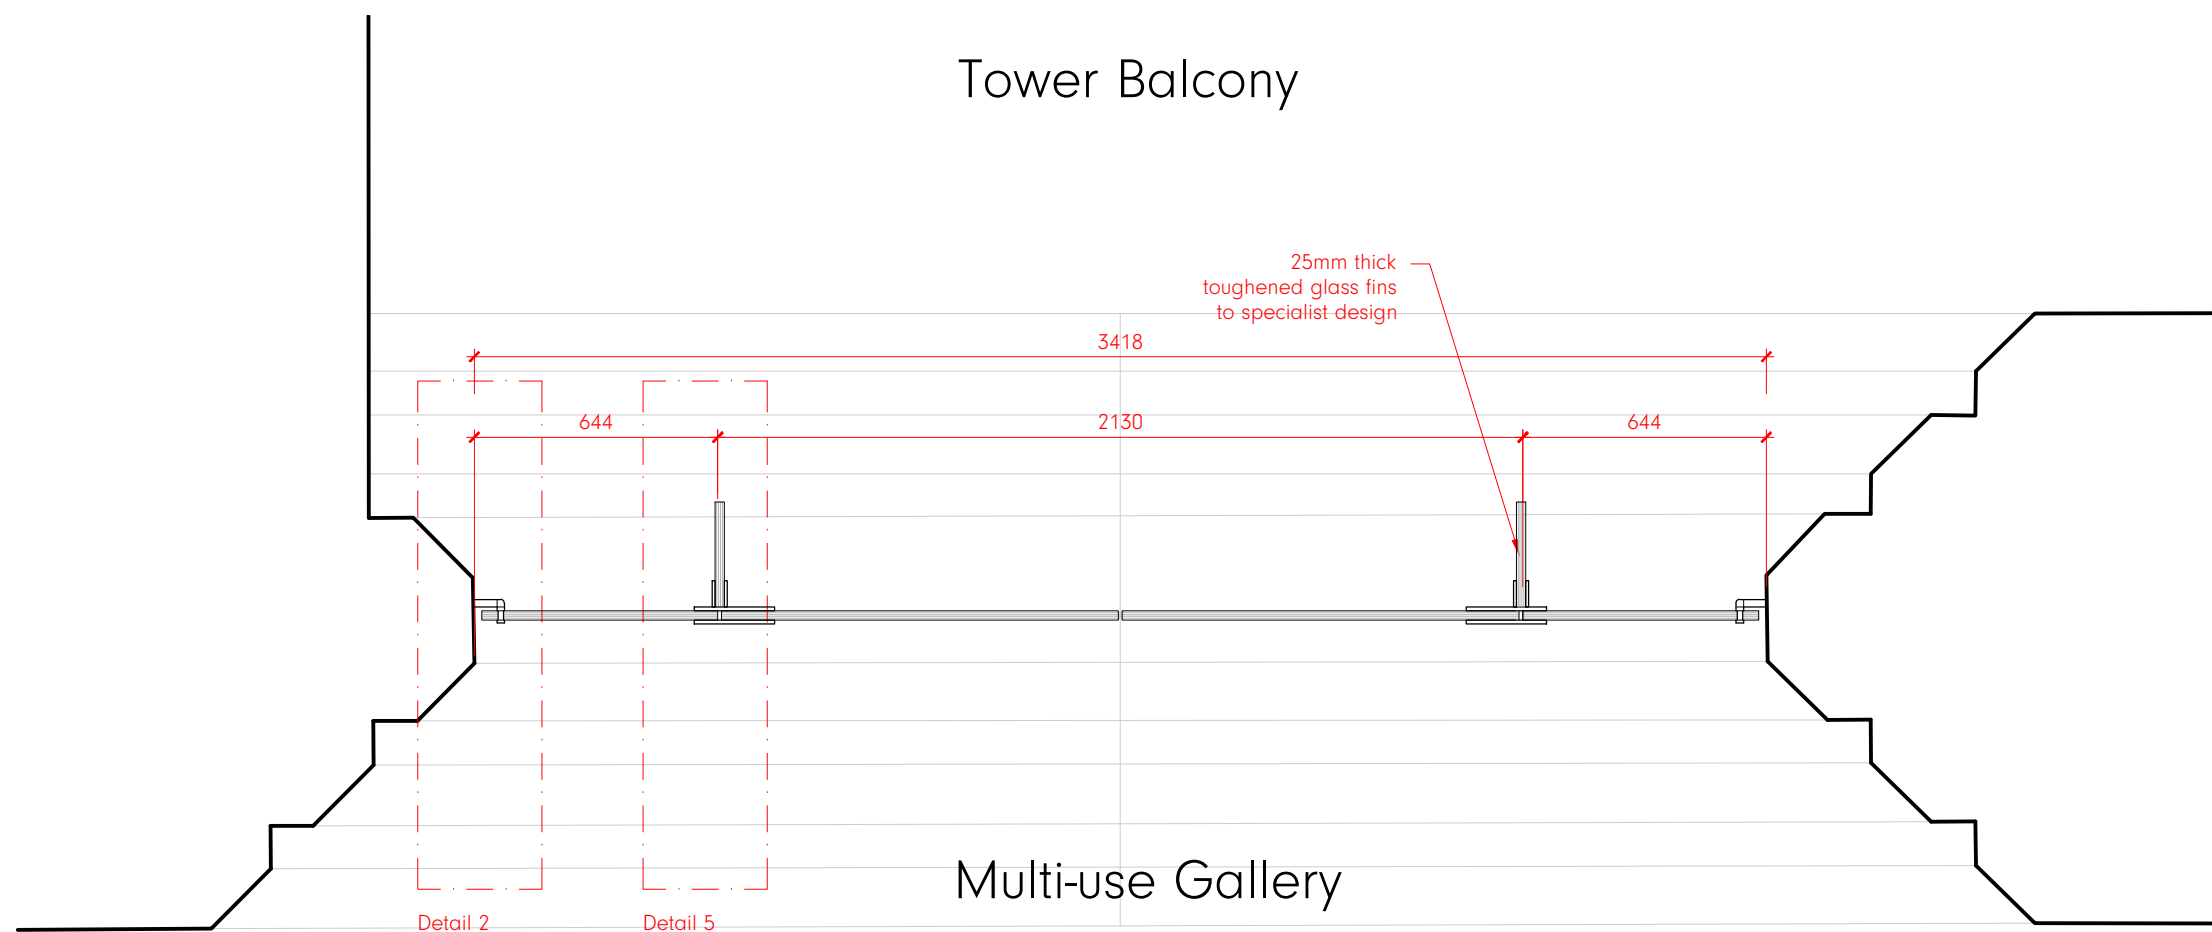

4 Tower Arch Infill Plan (Upper section)

Scale: 1: 20

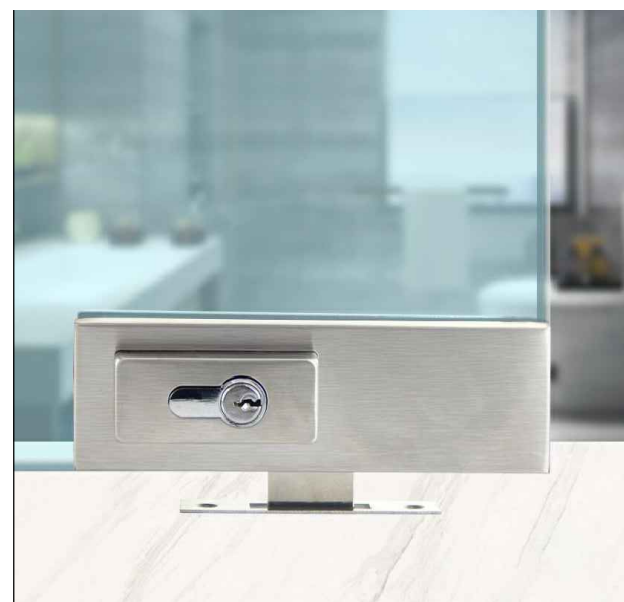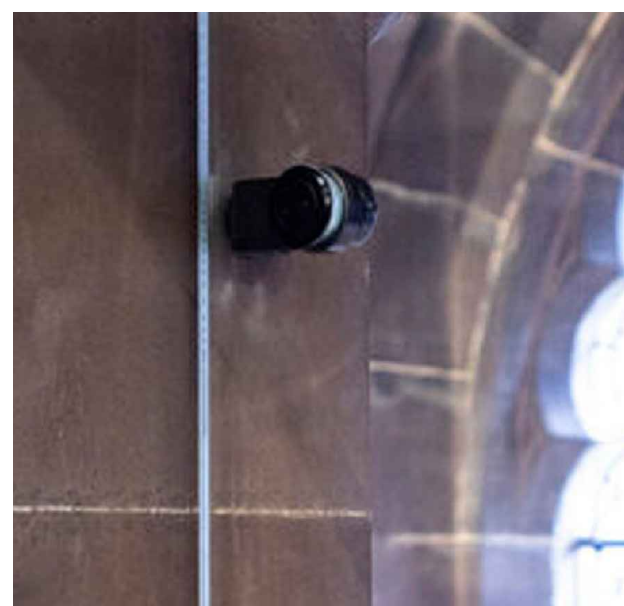

Specification:

System Product: IQ Glass frameless structural glass
Glass specification: 25mm Single glazed low iron toughened and laminated heat soaked glass.
Buttressing: 25mm glass fins low iron heat soaked
Door product: IQ Glass double casement frameless doorset
Floor Spring to be Dorma BTS 80 floor mounted spring and cover plate
Ironmongery: Back to back stainless steel T-bar 22mm dia handles Powder coated Matt black.
Locking at head and base with