




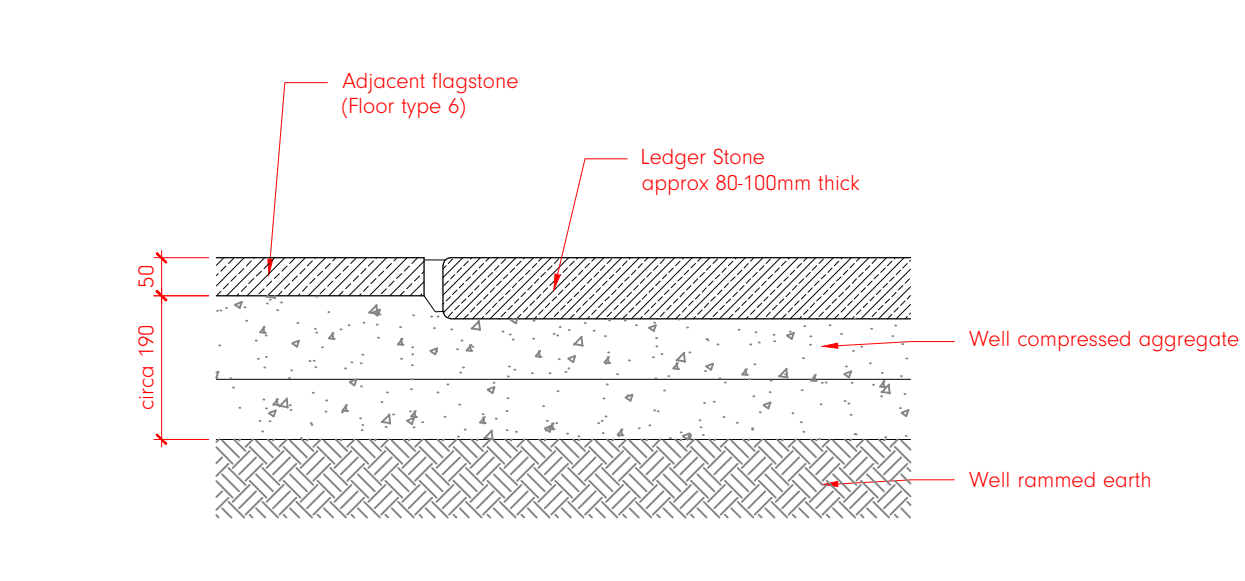


1 Existing Floor type 1
Scale: 1:10

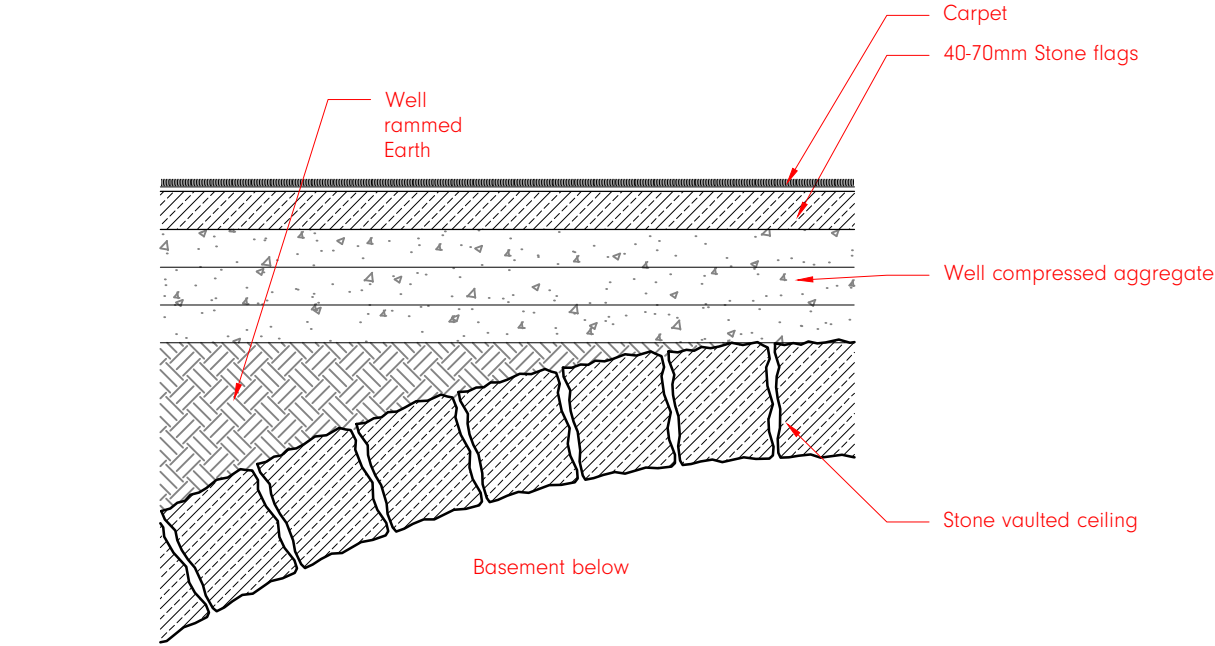


5 Existing Floor type 5
Scale: 1:10

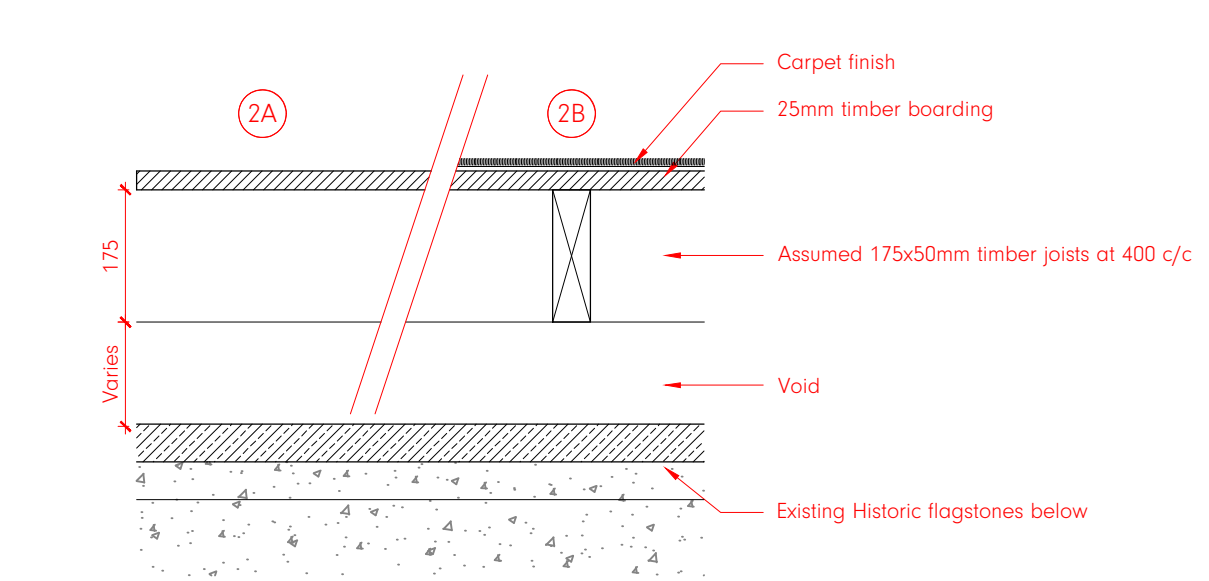


2 Existing Floor type 2
Scale: 1:10

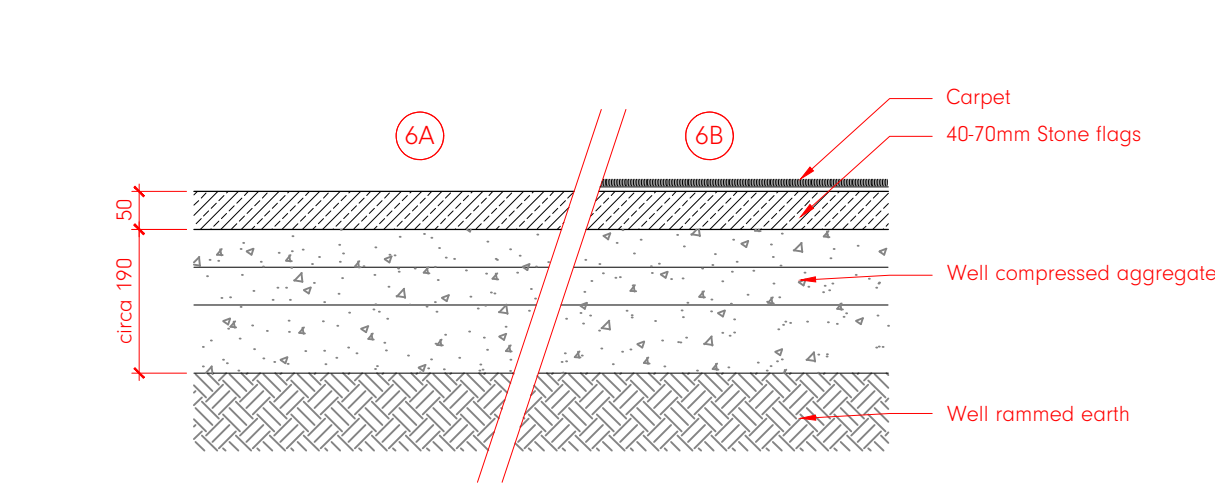

6 Existing Floor type 6
Scale: 1:10

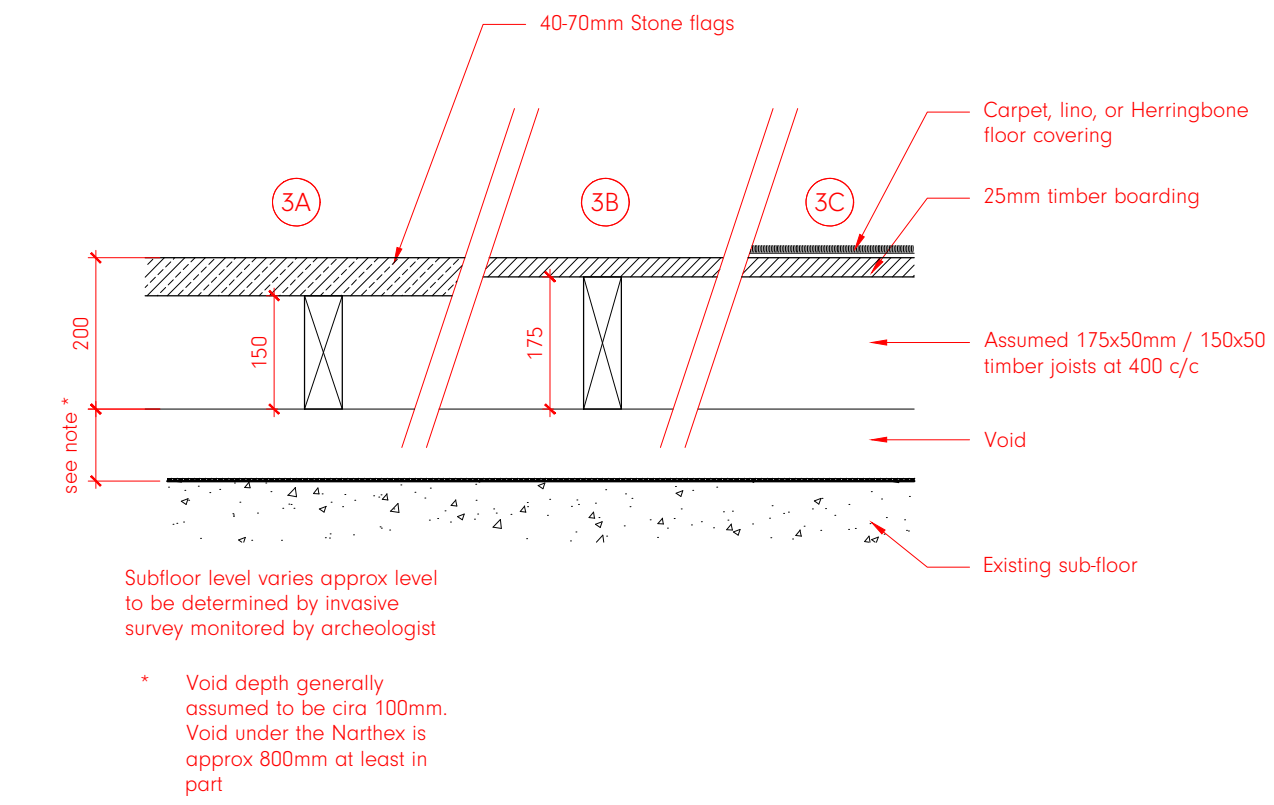

3 Existing Floor type 3
Scale: 1:10

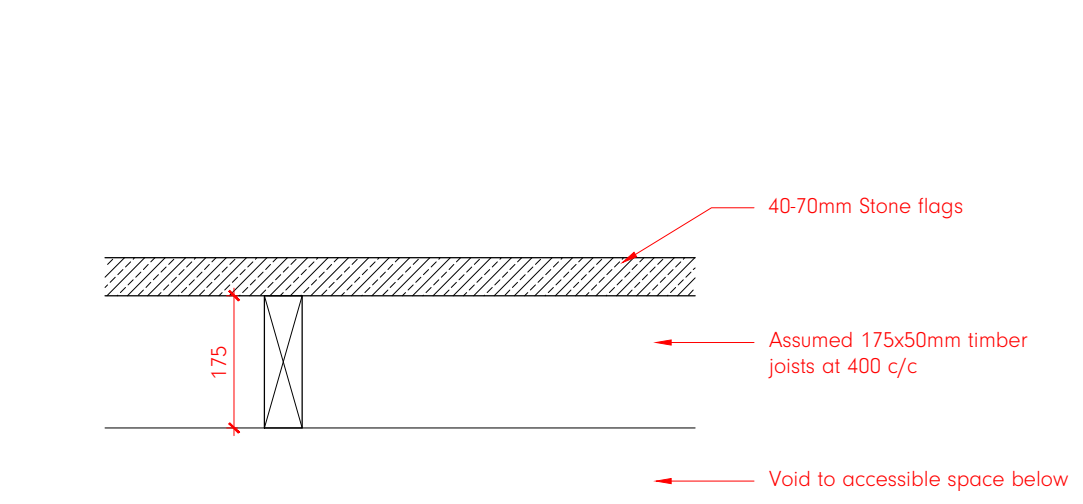

4 Existing Floor type 4
Scale: 1:10

Copyright RJW Design Studio Ltd ©

The details shown on this drawing are confidential and the drawing is the exclusive property of RJW Design Studio Ltd. No use, copy or disclosure of the drawing may be made without our permission and it is to be returned to RJW Design Studio Ltd when required. RJW Design Studio Ltd take no responsibility for the use of this drawing for any purpose other than for that which it was intended. All dimensions are in millimeters unless stated otherwise. All dimensions should be verified on site prior to commencement of works. Do not scale from this drawing. All works must be in accordance with British Standards, EC Standards, Health & Safety at work act & all other relevant regulations & Bye Laws. Any discrepancies should be brought to the attention of RJW Design Studio Ltd.

NOTES

The existing floor details are based on visual inspection and an extrapolation using historical photographs, drawings and historical construction practices. They are intended to illustrate the likely buildups to understand the current situation and are subject to checking via invasive surveys

Scale 1:10
0 100 200 500 700mm

27.05.2025

RJW

FOR COMMENT

St. Andrews Church
Church Street
Keighley
BD21 5HT

Church on the Green
Neighbourhood Foundation

RJW DESIGN STUDIO

Scale 1:10 @ A1

Existing floor details

004.01.(23)100

Drawing No.