
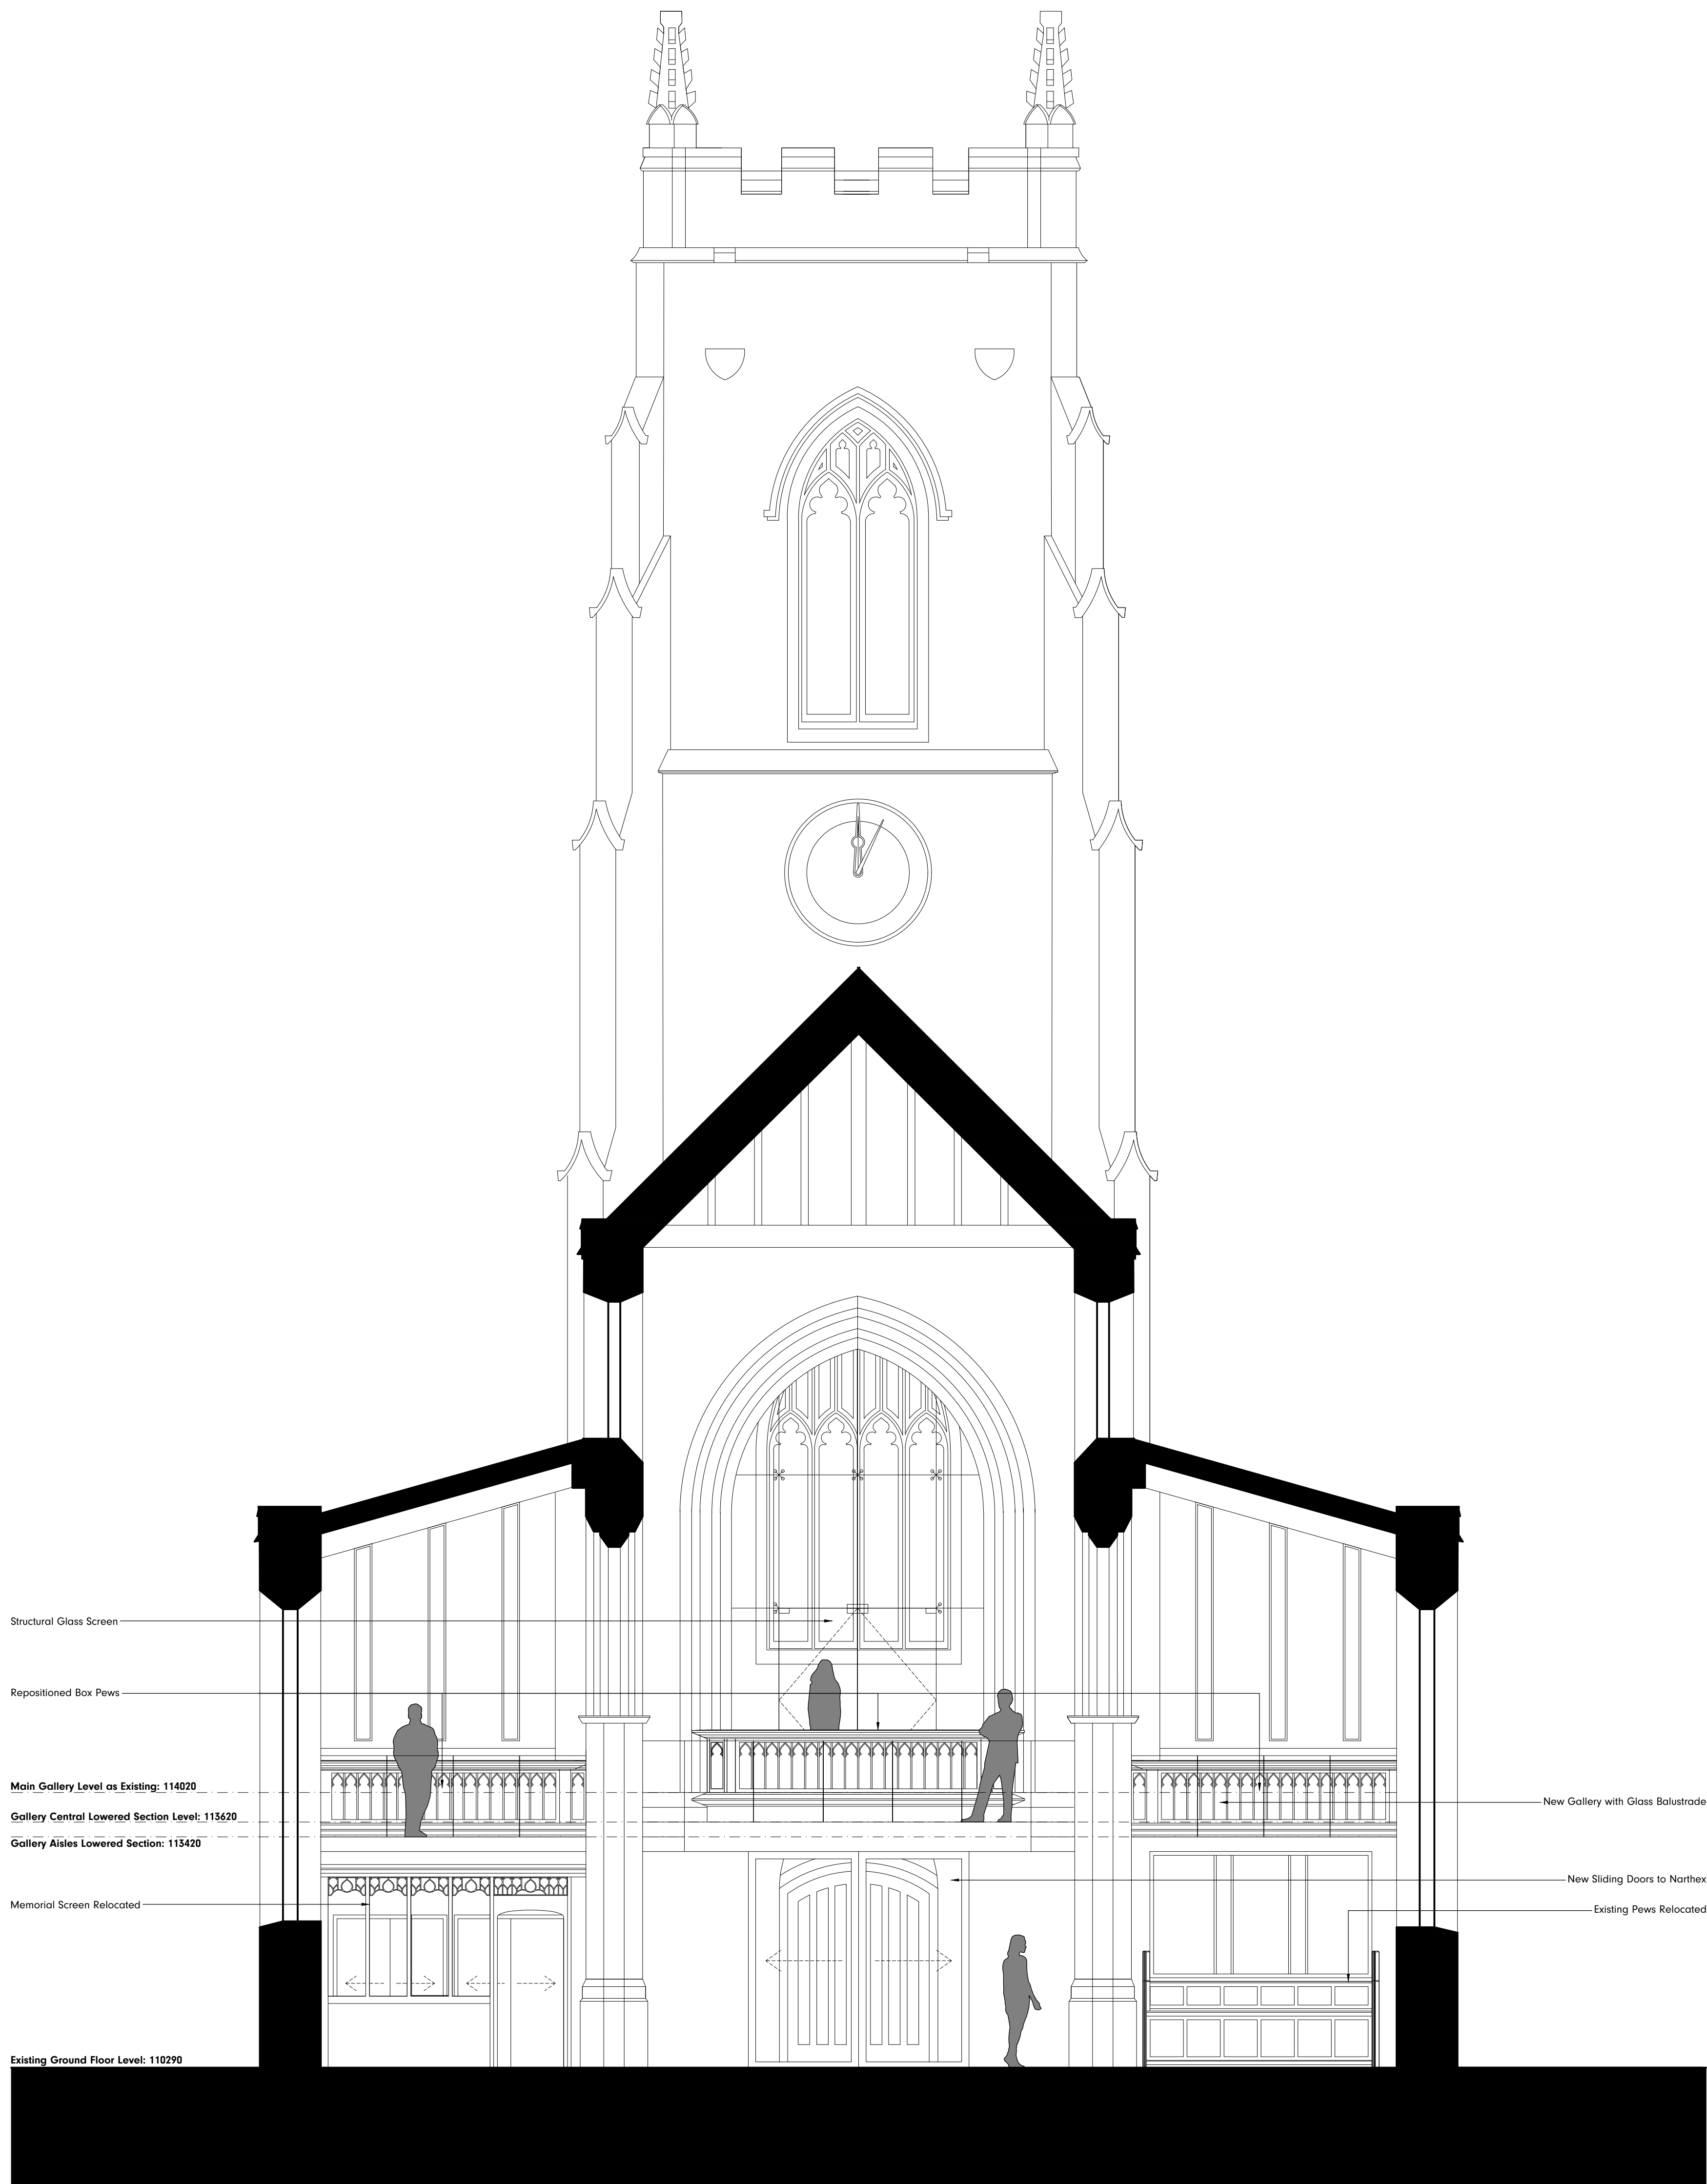


The details shown on this drawing are confidential and the drawing is the exclusive property of Halliday Clark Limited. No use, copy or disclosure of the drawing may be made without our permission and it is to be returned to Halliday Clark Limited when required. Halliday Clark Limited take no responsibility for the use of this drawing for any purpose other than for that which it was intended. All dimensions are in millimeters unless stated otherwise. All dimensions should be verified on site prior to commencement of works. Do not scale from this drawing. All works must be in accordance with British Standards, EC Standards, Health & Safety at work act & all other relevant regulations & Bye Laws. Any discrepancies should be brought to the attention of Halliday Clark Limited.


NOTES

Drawing based on survey information provided by third party measured surveys. Any discrepancies to be reported to the architect.

Scale 1:50
0 500 1000 2000 4000mm

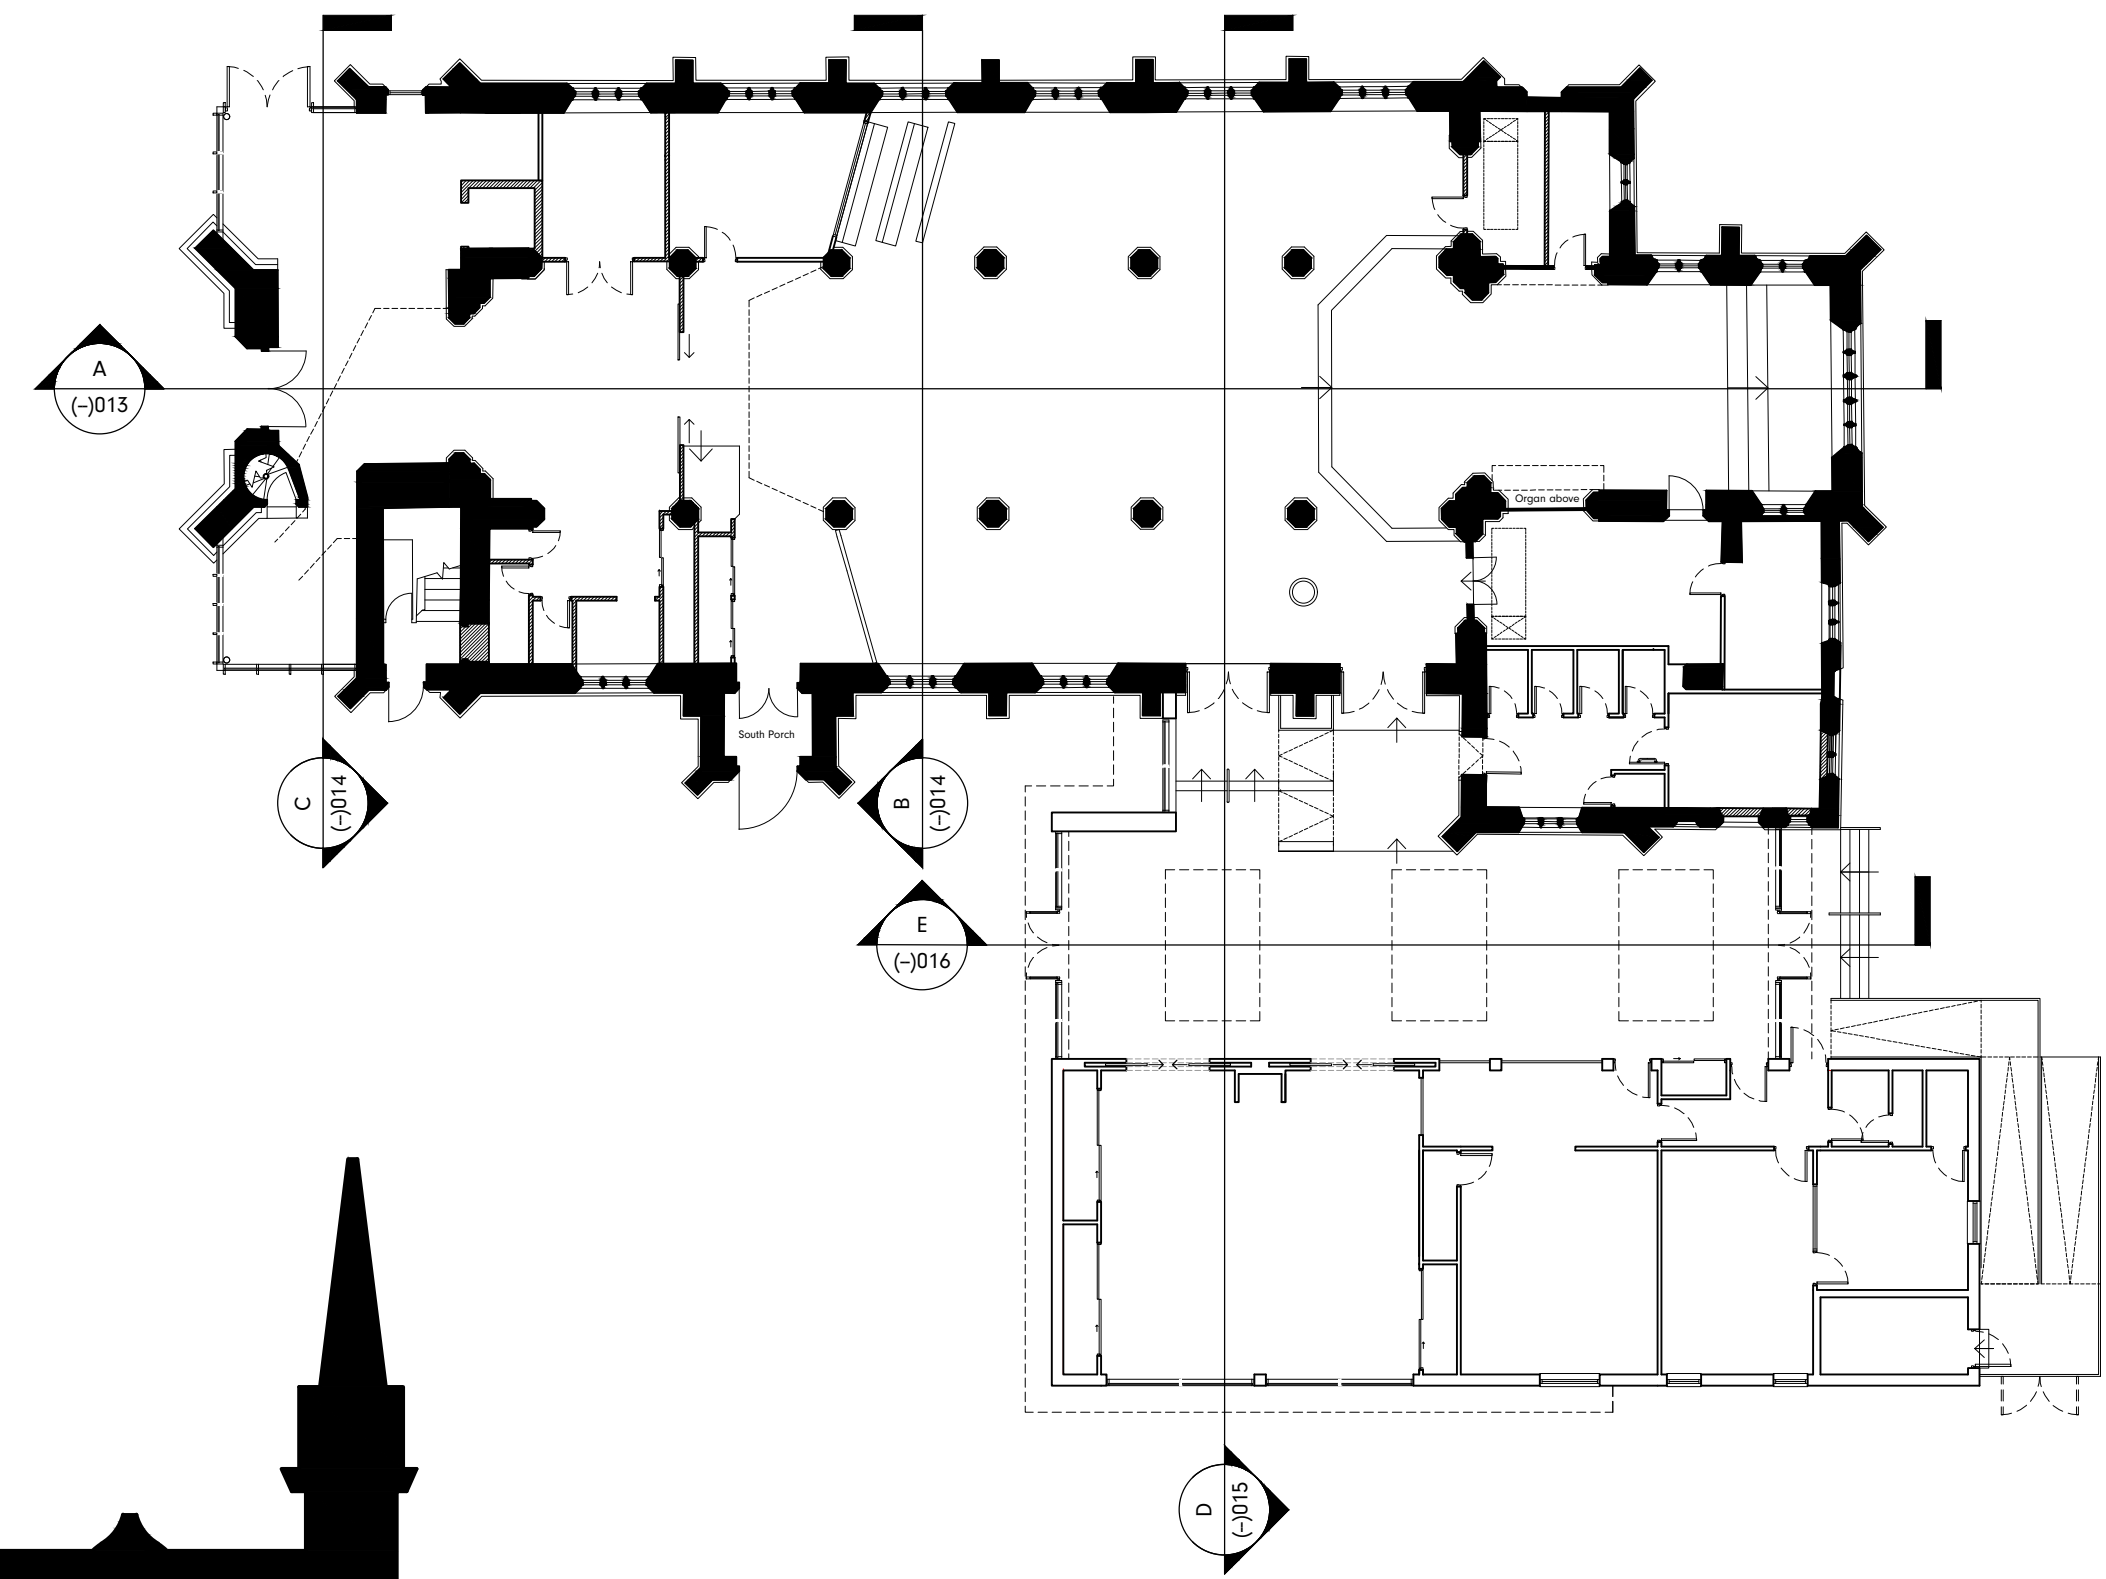

Proposed Section B
1:50

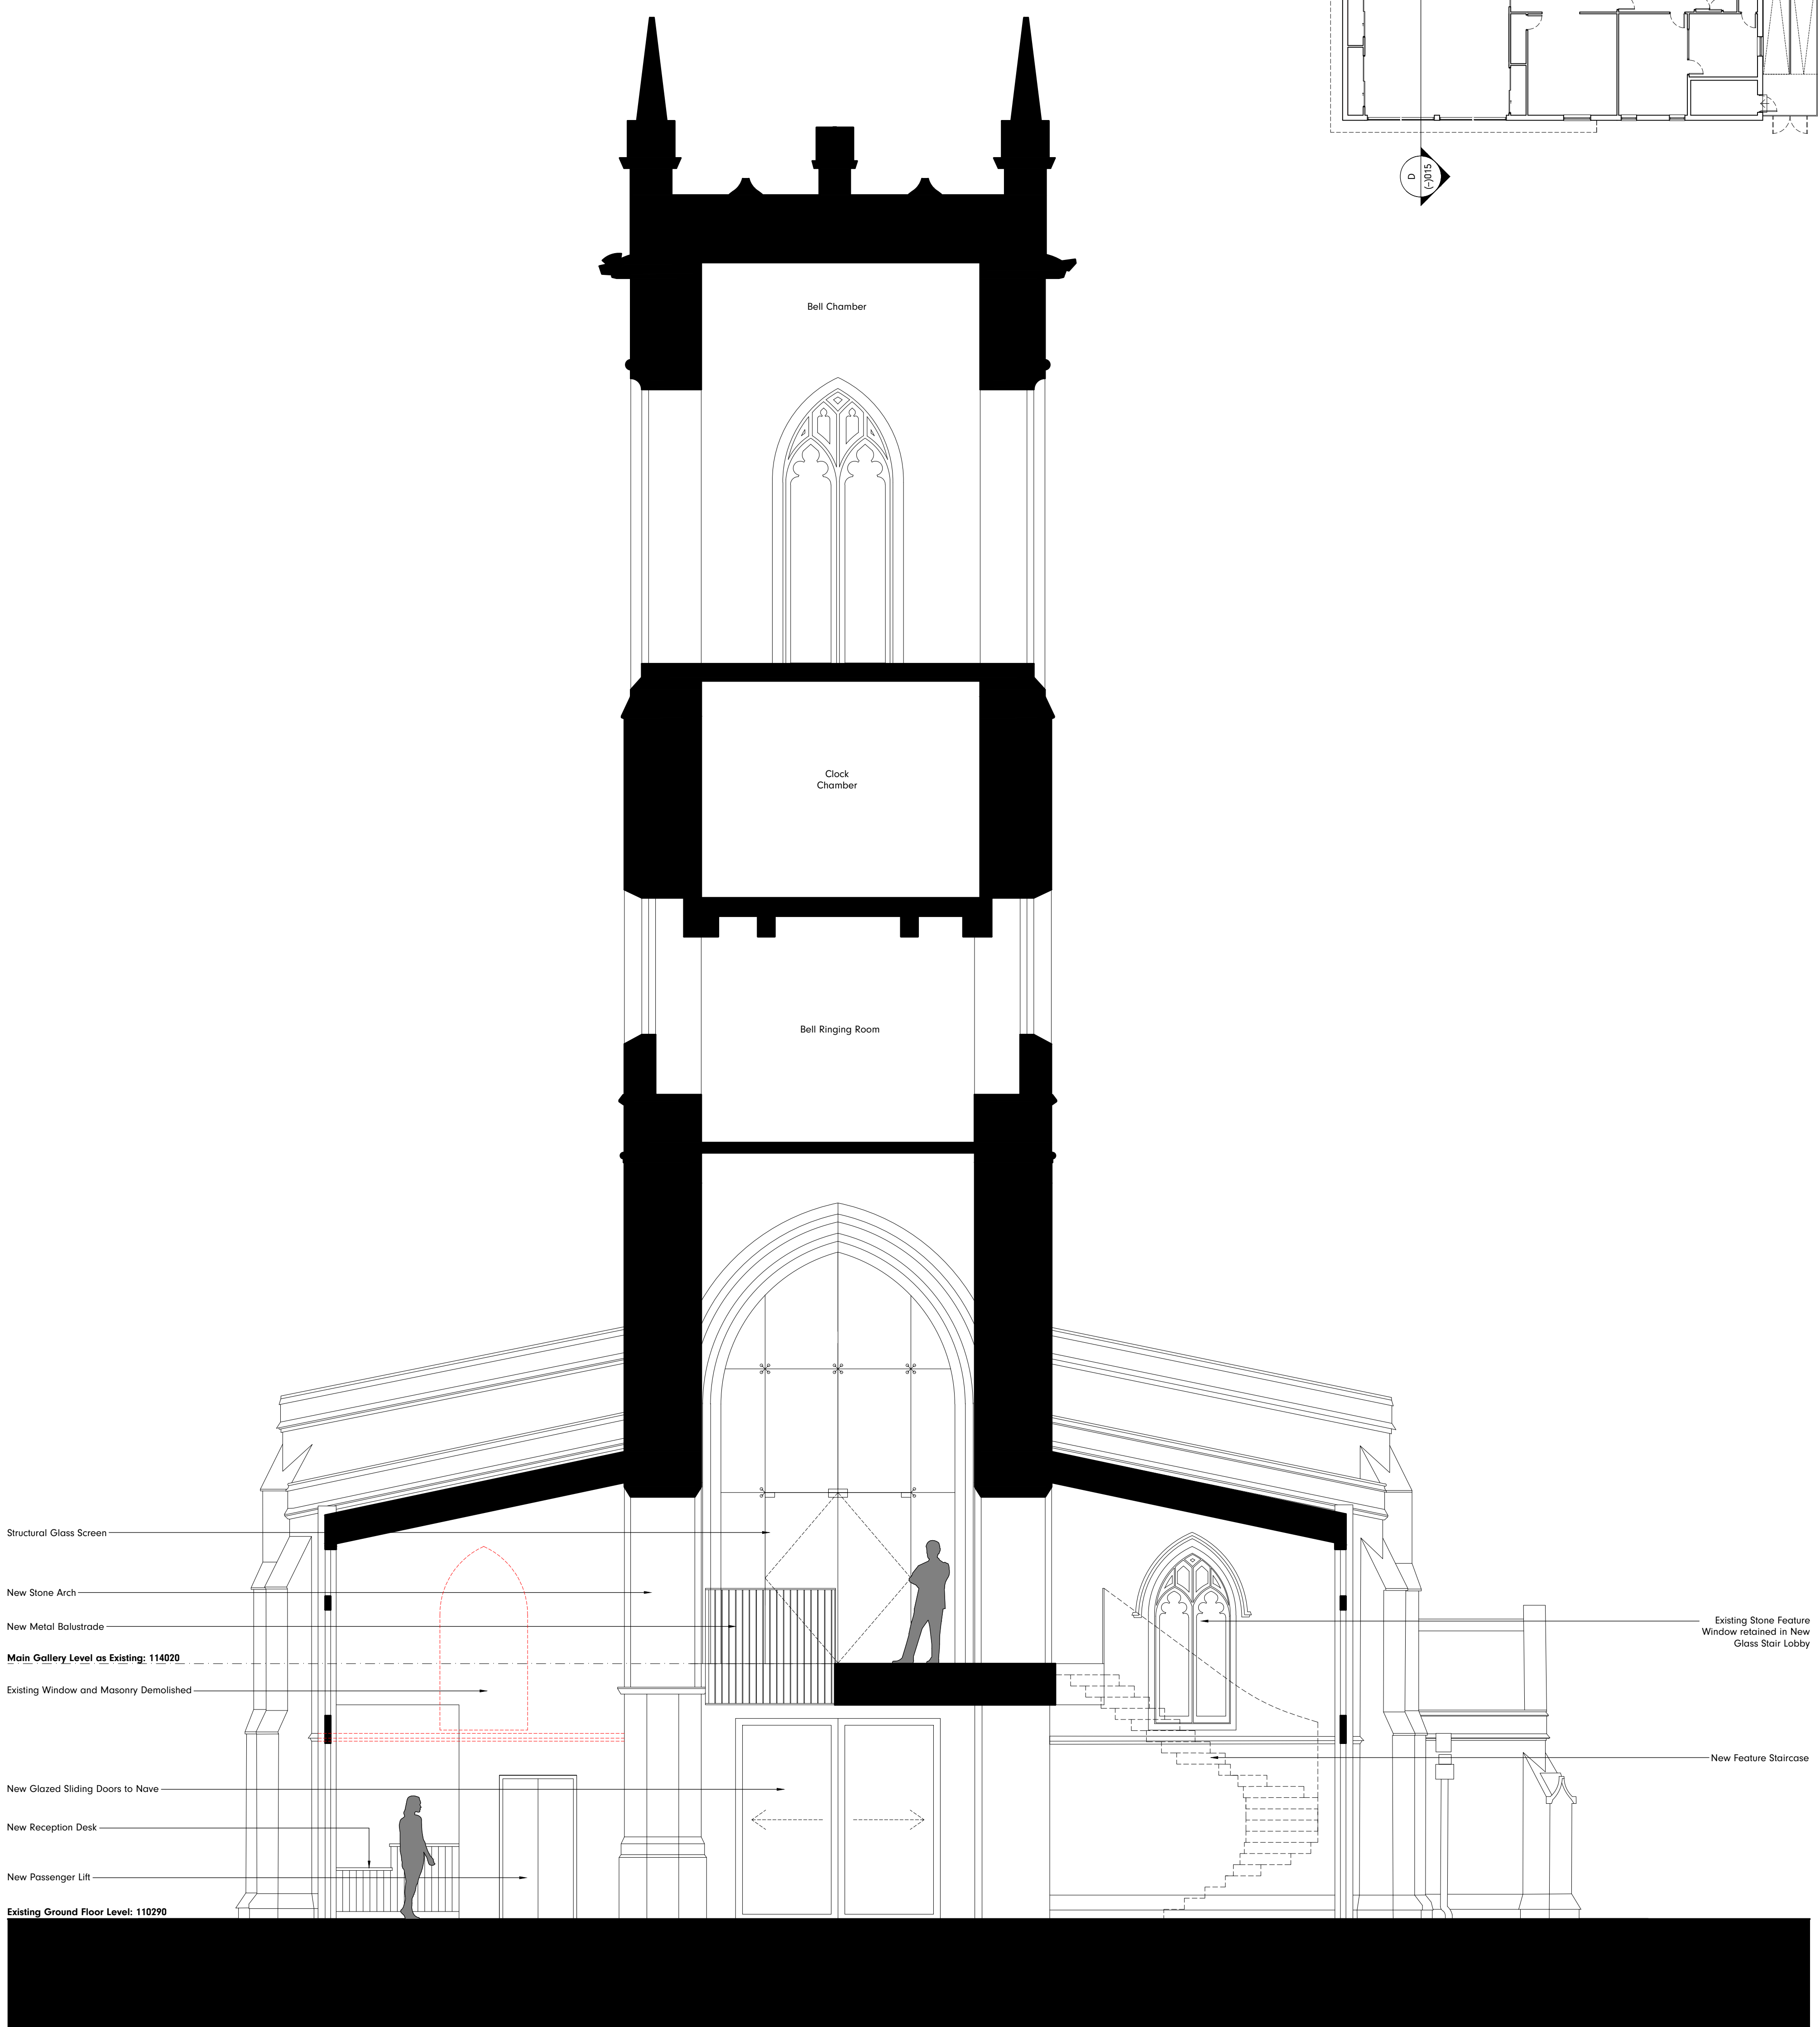

Proposed Section C
1:50

A - 05.12.2024
Column removed from Narthex/ Entrance Lobby
J1 R2W
15.11.2024
INITIAL ISSUE
J1 R2W

FOR APPROVAL

St Andrews Church
Church Street
Keighley
BD21 5HT
FOR
Church on the Green
Neighbourhood Foundation

Proposed Sections B & C

Scale 1:50@A0

HALLIDAY CLARK
ARCHITECTS

Halliday Clark Limited
1 Lower Railway Road
Ilkley LS29 8FL
T 01943 604 123
F info@hallidayclark.co.uk
W hallidayclark.co.uk

Dwg. No. 939.01(-)014

Rev. A