
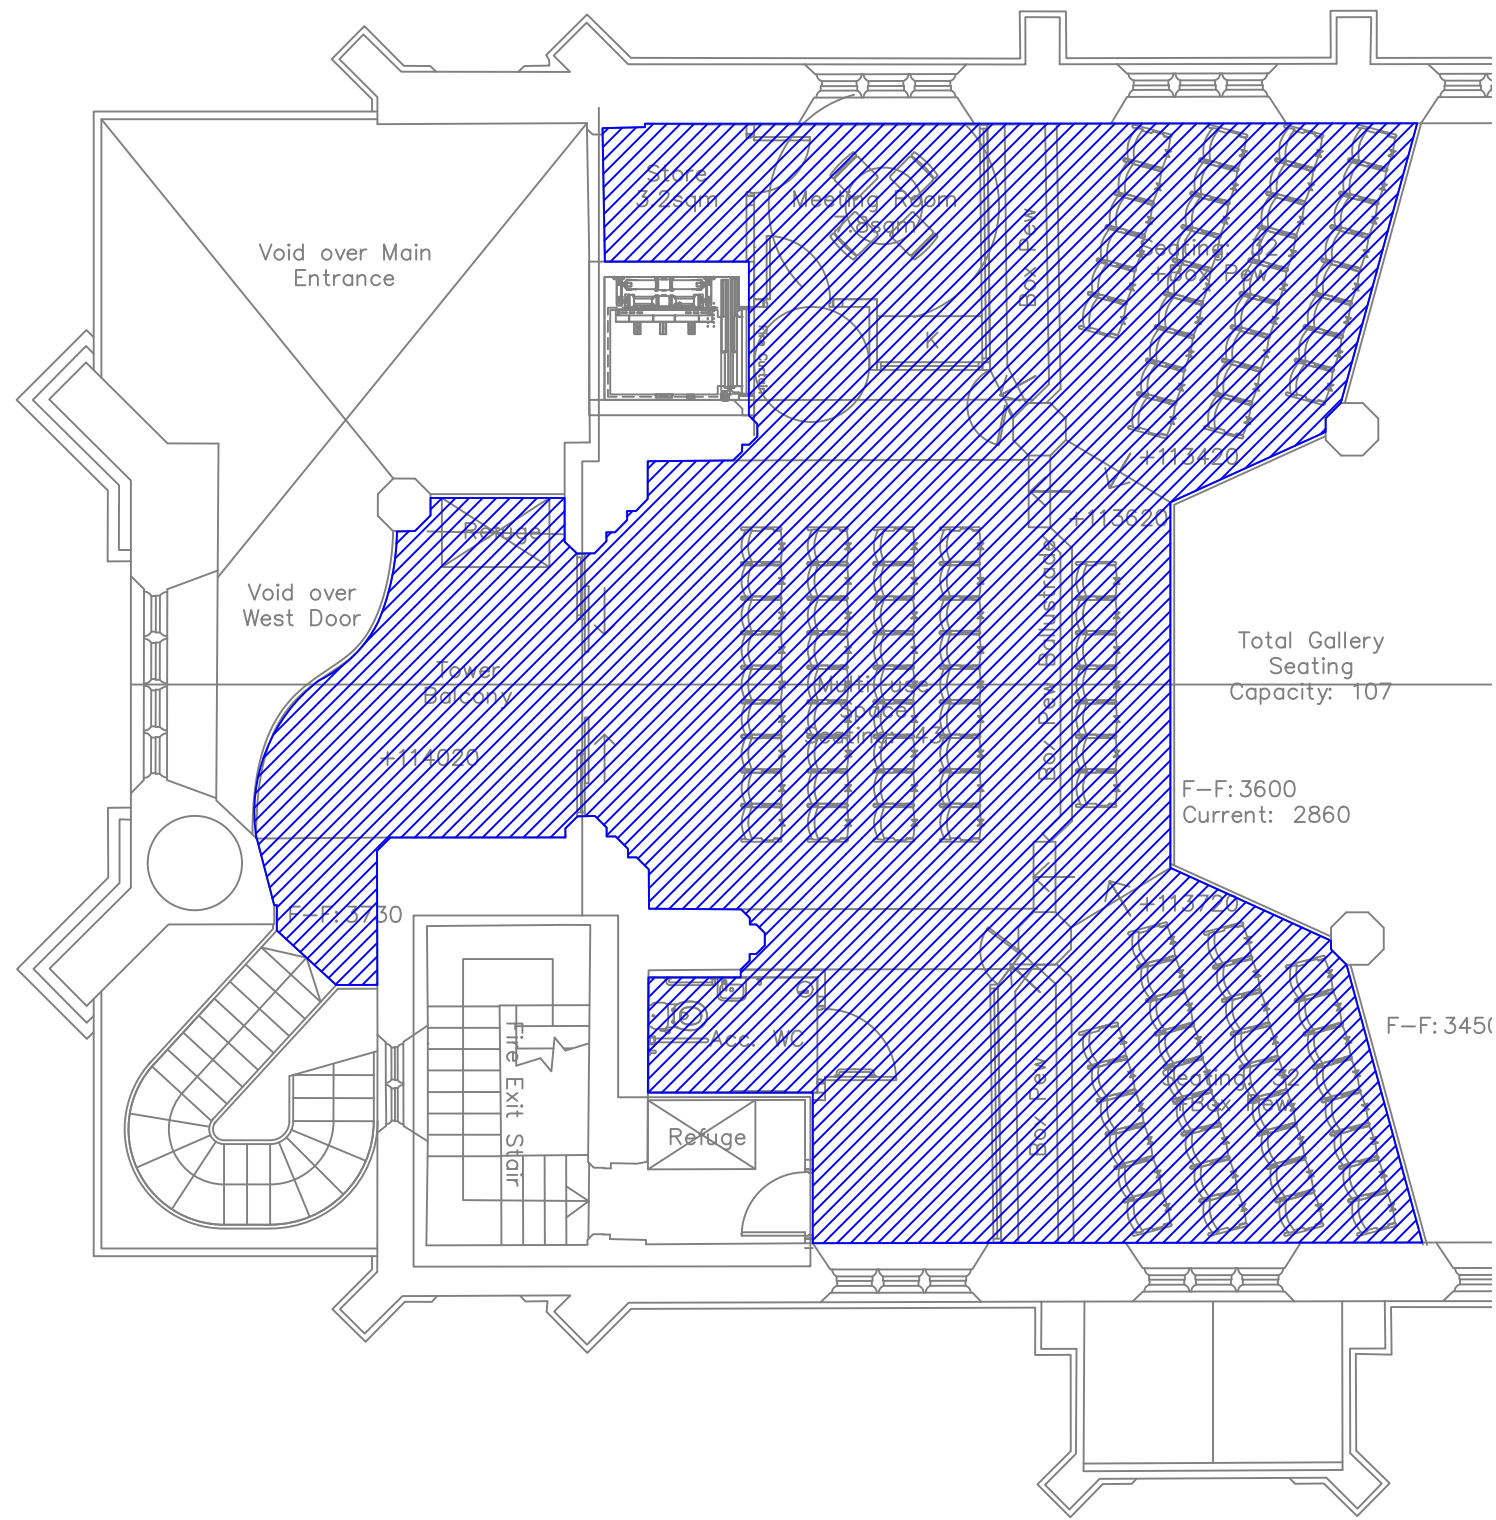


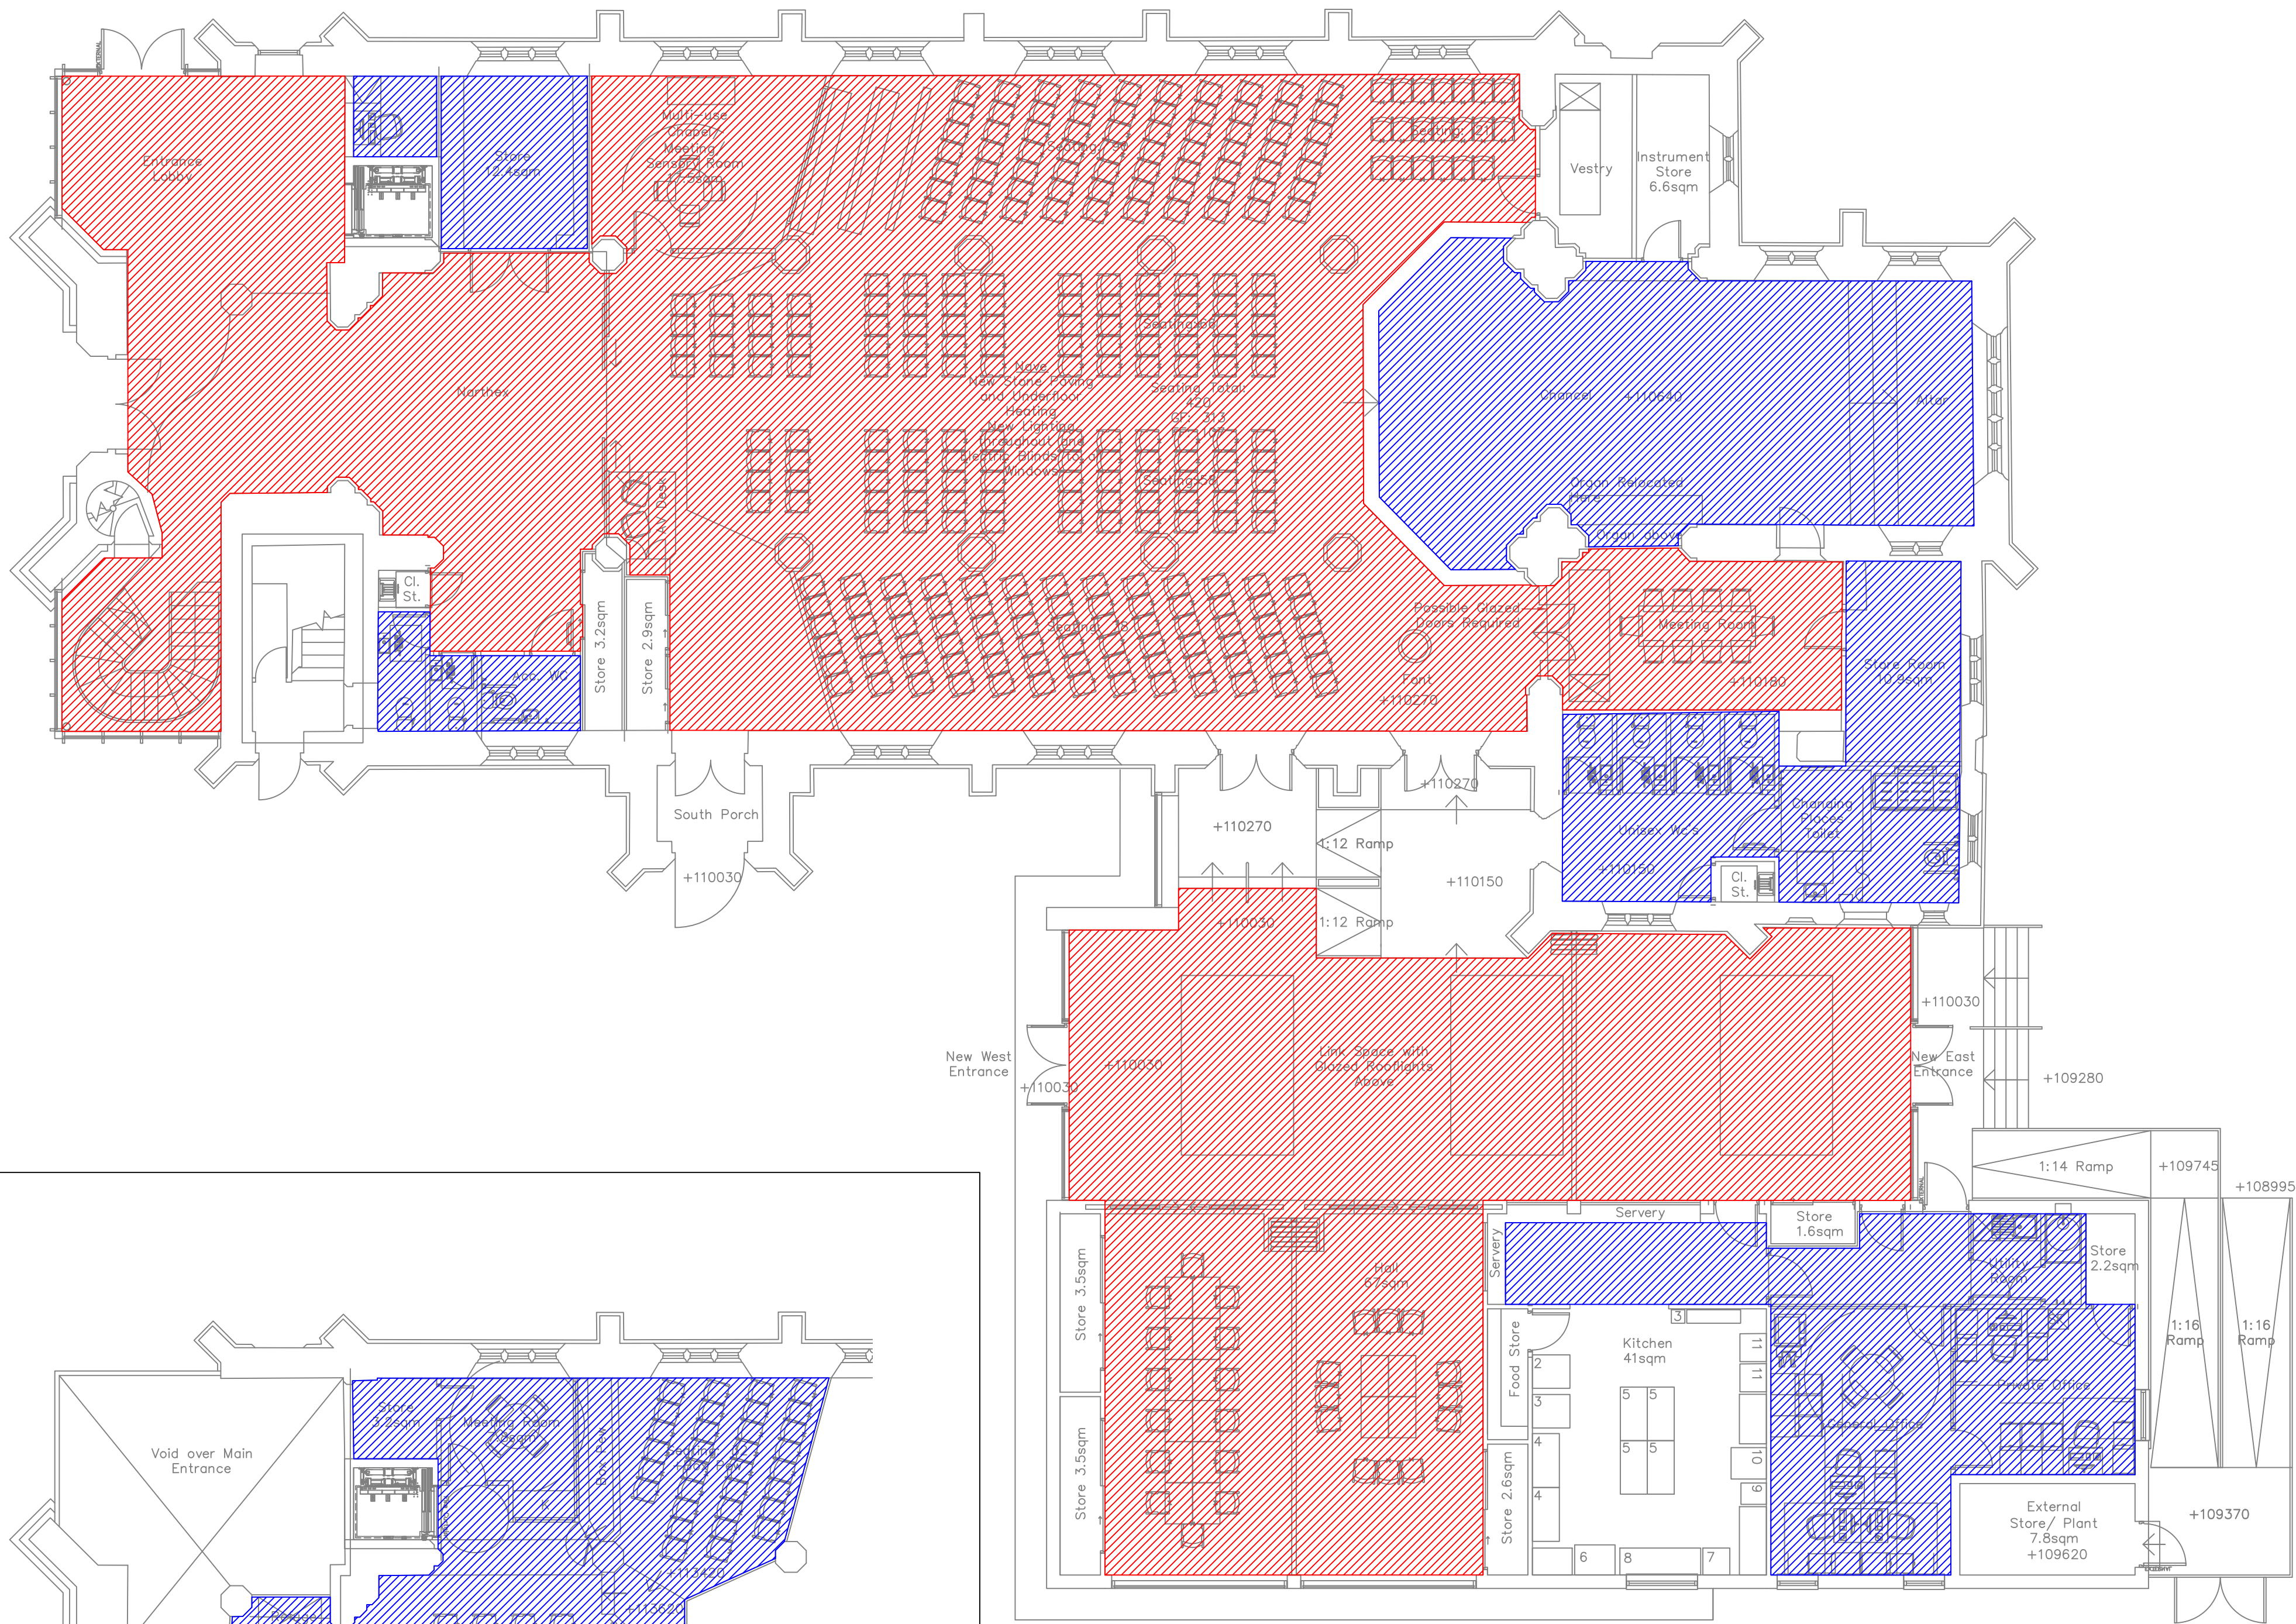

FIRST FLOOR

DO NOT SCALE FROM THIS DRAWING.
ALL DIMENSIONS TO BE CHECKED ON SITE.
COPYRIGHT IN THIS DRAWING IS THE PROPERTY OF WATSONS BUILDING SERVICES LTD. IT MUST NOT BE REPRODUCED NOR AMENDED NOR USED FOR THE EXECUTION OF ANY WORKS WHETHER IN CONNECTION WITH THE PROPOSED WORKS FOR WHICH IT IS PREPARED OR OTHERWISE WITHOUT THE EXPRESS CONSENT OF WATSONS BUILDING SERVICES LTD.

NOTES:-

- LTHW - UNDERFLOOR HEATING
- LTHW - RADIATORS OR PIPE COILS

REV	DESCRIPTION	DATE	BY
-----	-------------	------	----

STATUS:-

TENDER



HEATING · VENTILATION · AIR CONDITIONING · ELECTRICAL
ENERGY CONSERVATION · DESIGN & INSTALLATION CONTRACTORS
Watson House, Howden Road, Silsden, Keighley, W. Yorks BD20 0HD
Tel:- 01535 652338
E - mail:- mail@watsonsbss.com Web:- www.watsonsbss.com

TITLE:-

ST ANDREWS CHURCH
KEIGHLEY

PROPOSED GROUND & FIRST
FLOOR
OUTLINE HEATING PROPOSALS

DRAWN:- PC	APPROVED:-	DATE:- NOV 24
CAD ENG:- EF	CHECKED:-	SCALE (A1):- 1:100
DRAWING No:- MMW0255/200	REV:-	